
FHWA REG NO.	STATE	PROJECT NO.	YEAR	SHEET NO.	TOTAL SHEETS
7	KANSAS	87 N-0287-01	2003	103	107

FINAL SURVEY	DATE
PLOTTED	
AREAS	BY
AREAS CHECKED	

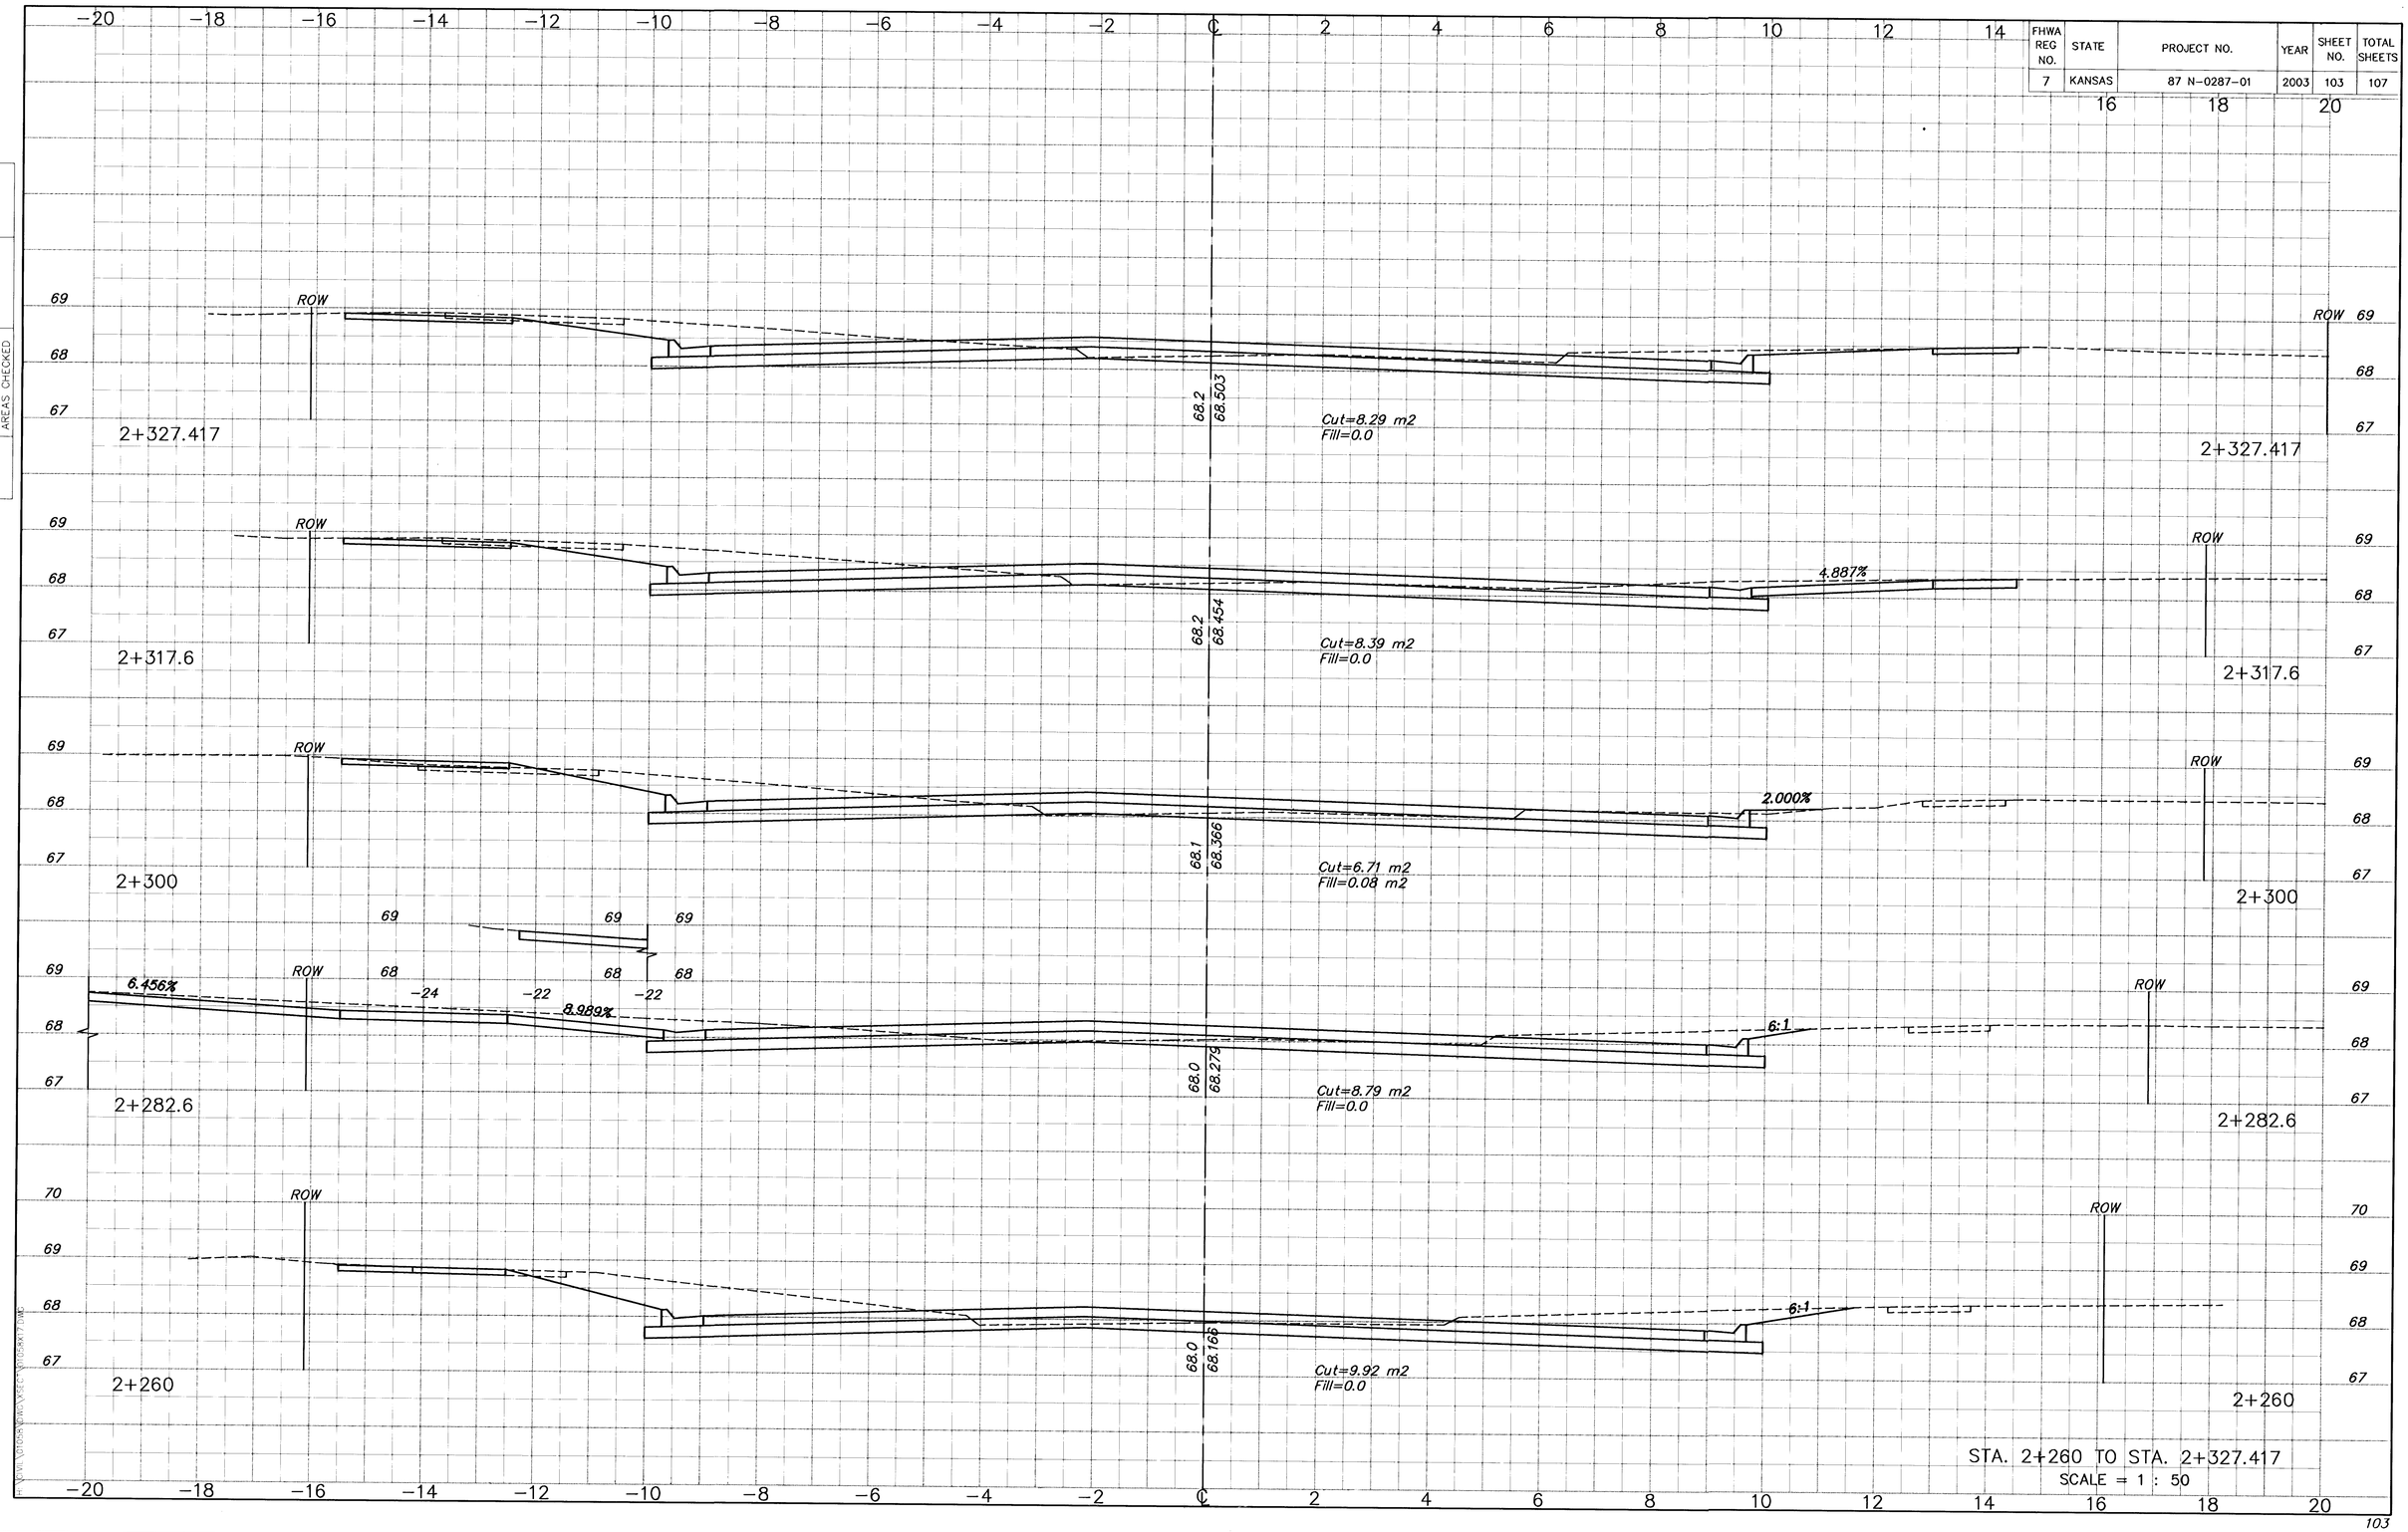

STA. 2+260 TO STA. 2+327.417

SCALE = 1 : 50