FHWA REGION NO.	STATE	PROJECT NO.	YEAR	SHEET NO.	TOTAL SHEETS
7	KS.	87-U-1362-01	1993	24	149

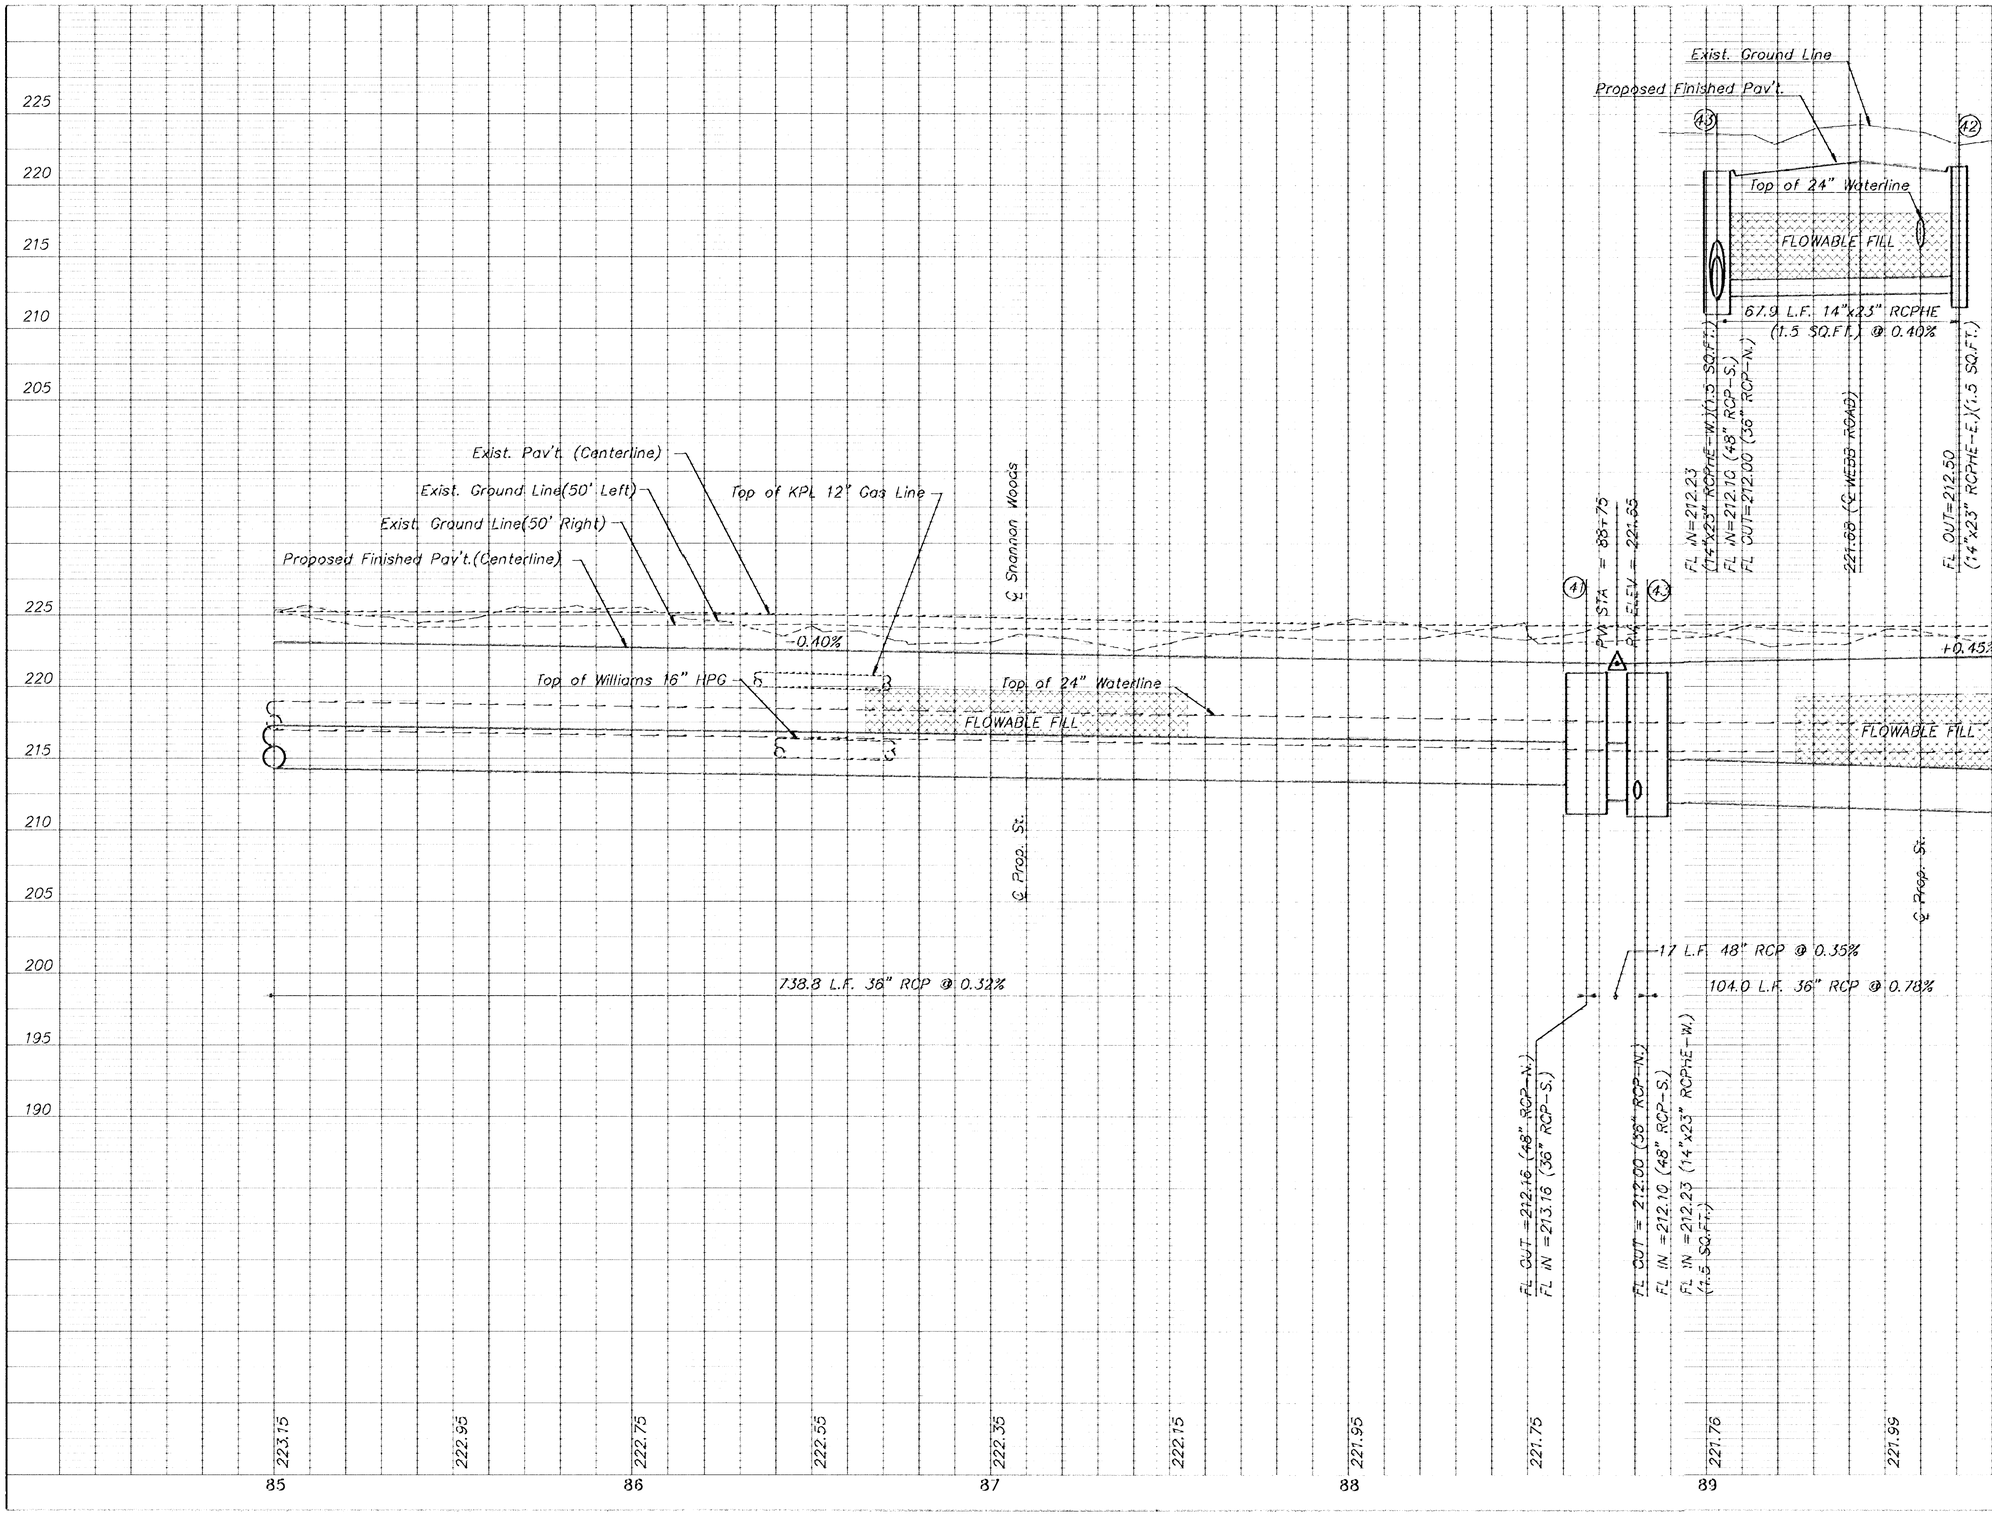

KANSAS DEPARTMENT OF TRANSPORTATION

WEBB ROAD

85+00 TO 90+00

PROJECT NO. 87-U-1362-01 SEDGWICK CO.

MID-KANSAS ENGINEERING CONSULTANTS, INC.

WICHITA, KANSAS

DESIGNED BY: GJA		CHECKED BY: DLH & KJS	
DRAWN BY: ALN		DATE:	SHEET 24 OF 149

9156-118