FHWA REGION NO.	STATE	PROJECT NO.	YEAR	SHEET NO.	TOTAL SHEETS
7	KANSAS	87 N-0092-01	1999	9	75

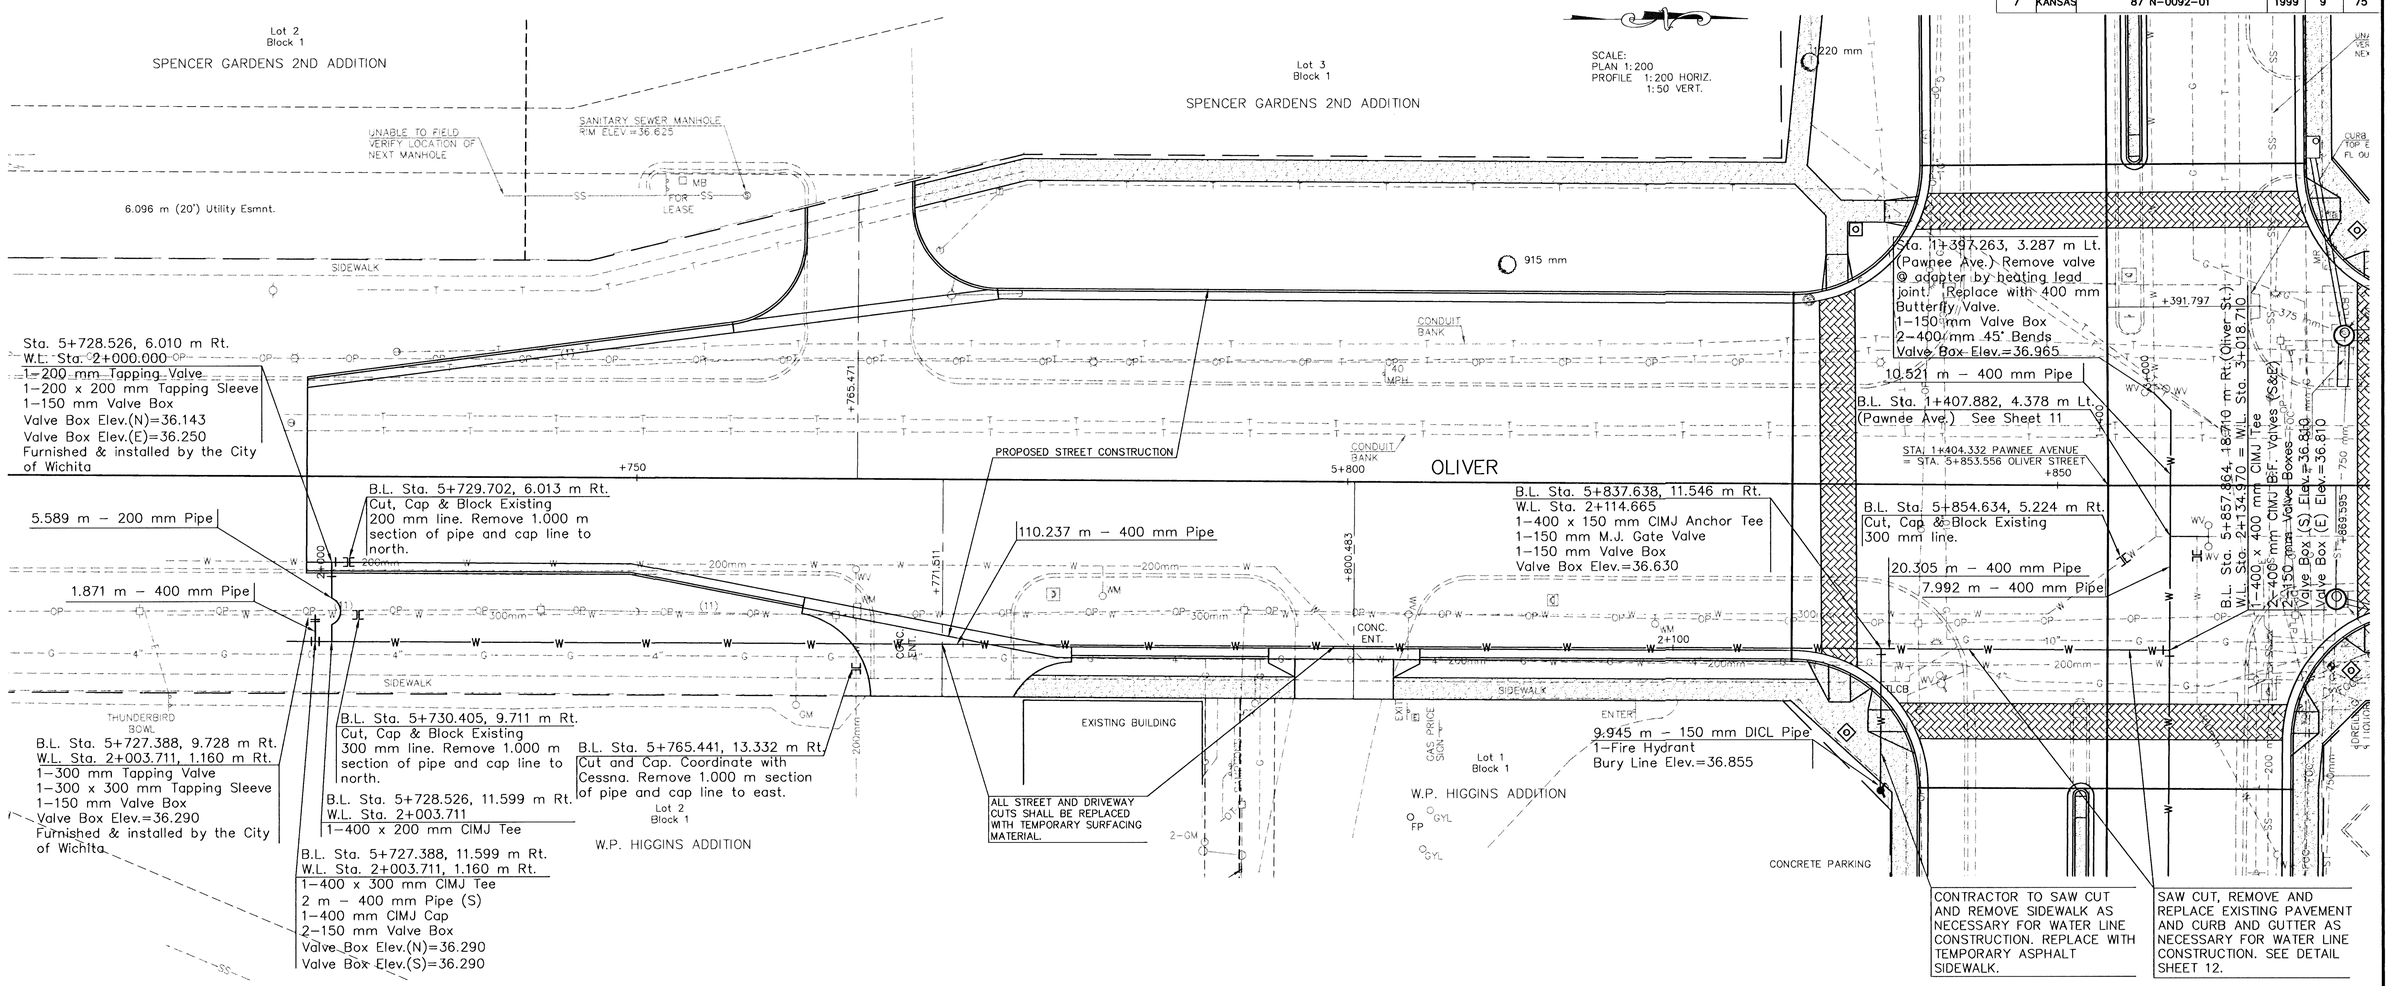

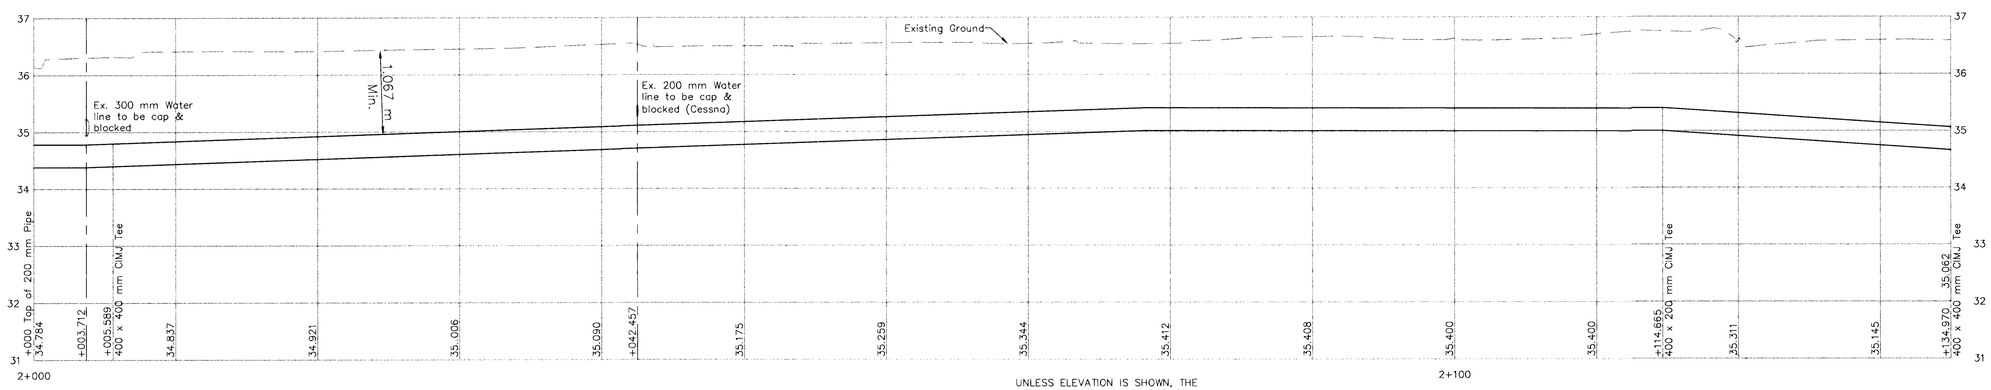

UNLESS ELEVATION IS SHOWN, THE DEPTH OF EXISTING UTILITIES IS APPROXIMATE. CONTRACTOR TO USE EXTREME CAUTION WHEN EXCAVATING.

NOTE:
ALL VALVES, CAPS, PLUGS AND ALL REQUIRED FITTINGS NOT SPECIFICALLY MENTIONED AS A BID ITEM SHALL BE INCIDENTALS TO WATER LINE BID ITEMS.

WATER MAIN REPLACEMENT

STA. 2+000.000 TO STA. 2+134.970

KAW VALLEY ENGINEERING
ENGINEERS AND LAND SURVEYORS
2319 NORTH JACKSON
P.O. BOX 1304
JUNCTION CITY, KANSAS 66441
(785)762-5040 FAX (785)762-7744
E-MAIL jckve@jc.net

PROJ. NO.	A01827
DATE	JULY 1999
DESIGNER	KB/SM
DRAWN BY	JO
CHECKED BY	
CFN	1827WTRO
SHEET	9 OF 75

ie\DWG\1827\1827WTRO.dwg Wed May 31 08:15:32 2000 JULIE