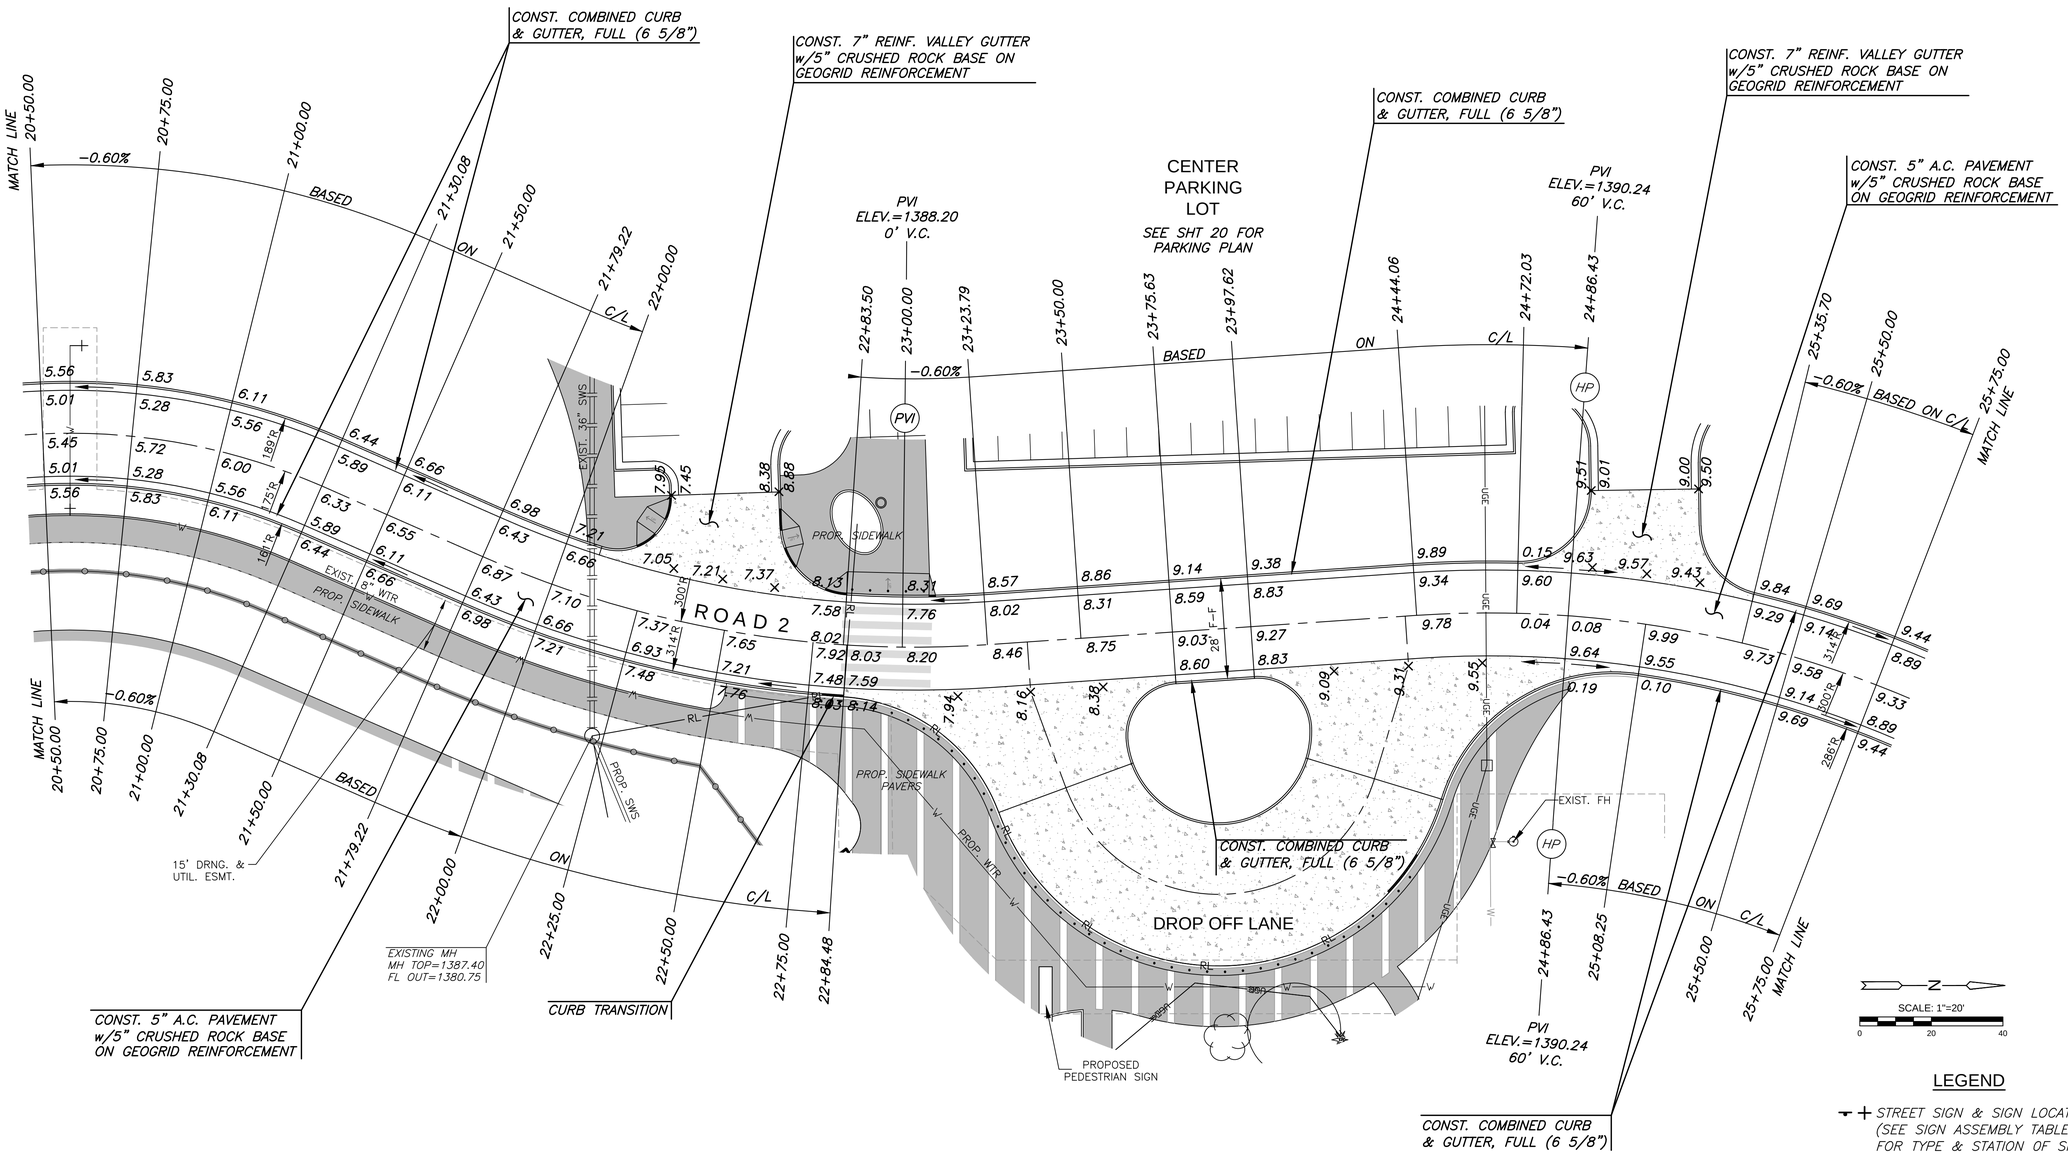


## LEGEND

STREET SIGN & SIGN LOCATION (SEE SIGN ASSEMBLY TABLE FOR TYPE & STATION OF SIGN)

NOTE:
TOP OF CURB ELEVATIONS SHOWN ARE FOR FULL CURB. CONSTRUCT CURB AND GUTTER AS NOTED.

MKEC
Wichita, KS • 316-684-9600

PAVING, LANDSCAPE & UTILITIES FOR
# STRYKER SPORTS
WICHITA, KANSAS

GREGORY J. ALLISON LICENSED 11159 KANSAS PROFESSIONAL ENGINEER

©2018
MKEC Engineering
All Rights Reserved
www.mkec.com
These drawings and their contents, including, but not limited to, all concepts, designs, & ideas are the exclusive property of MKEC Engineering (MKEC), and may not be used or reproduced in any way without the express consent of MKEC.

ROAD 2
20+50 - 25+75

| | |
|---|---|
| PROJECT NO. | 1701010567 |
| DATE | MAY 2, 2018 |
| SCALE | 1" = 20' |

| DESIGNED | DRAWN | CHECKED |
|---|---|---|
| DFL | RWB | MAB |

| NO. | REVISION | DATE |
|---|---|---|
| 0 | ISSUED FOR CONST. | 05-02-18 |

SHEET NO.
14 OF 102

PLOTTED: Wednesday, May 02, 2018 @ 02:34PM
J:\PROJECTS\2017\1010567_CDW_STRYKER_1701567 CAD\SHTS\05 CIVIL\PAV\1701567-05-5204.DWG