FHWA REGION NO.	STATE	PROJECT NO.	FISCAL YEAR	SHEET NO.	TOTAL SHEETS
7	KANSAS		1998	108	202

Scale: 1:200 (Horizontal)
Scale: 1:40 (Vertical)

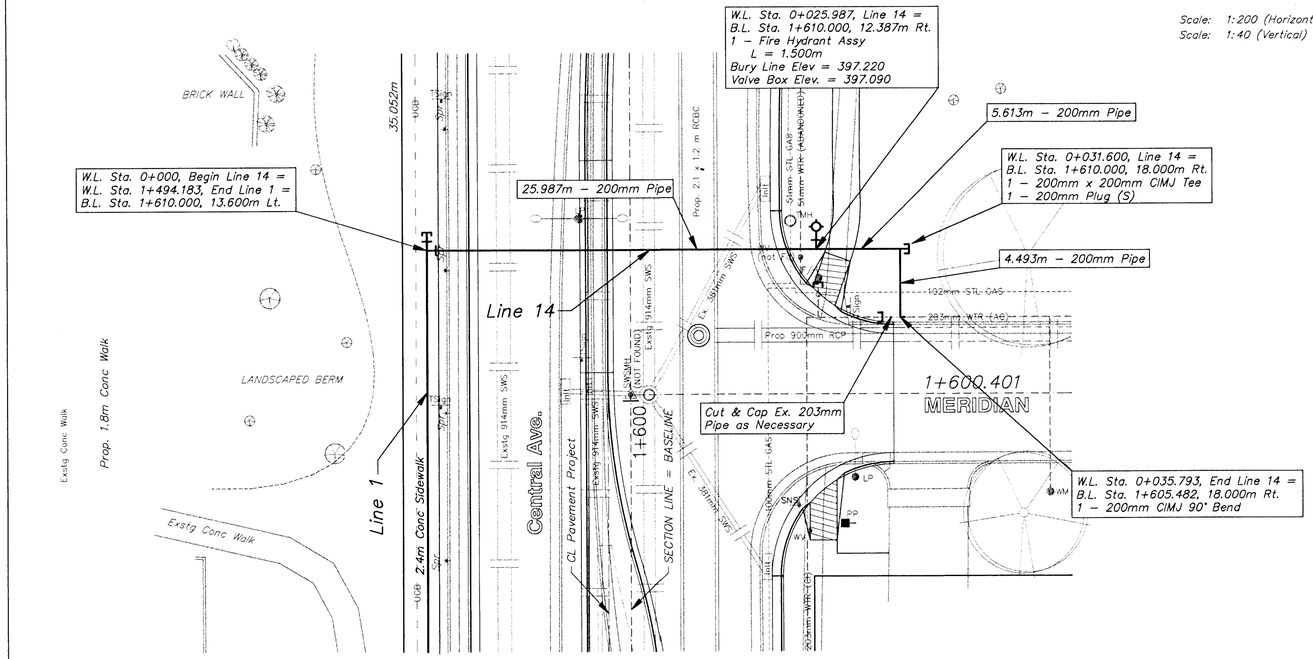

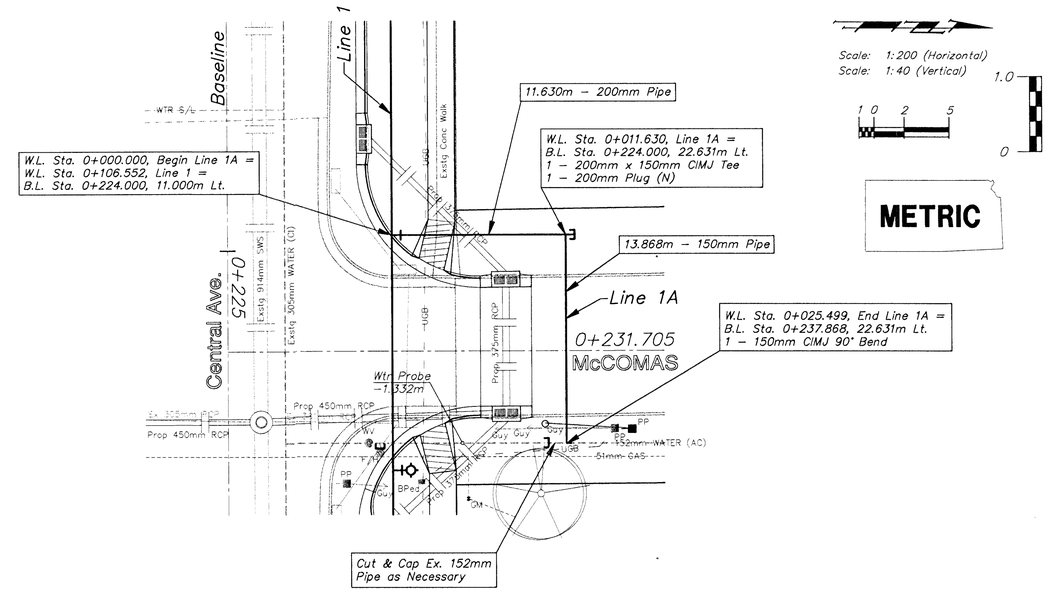

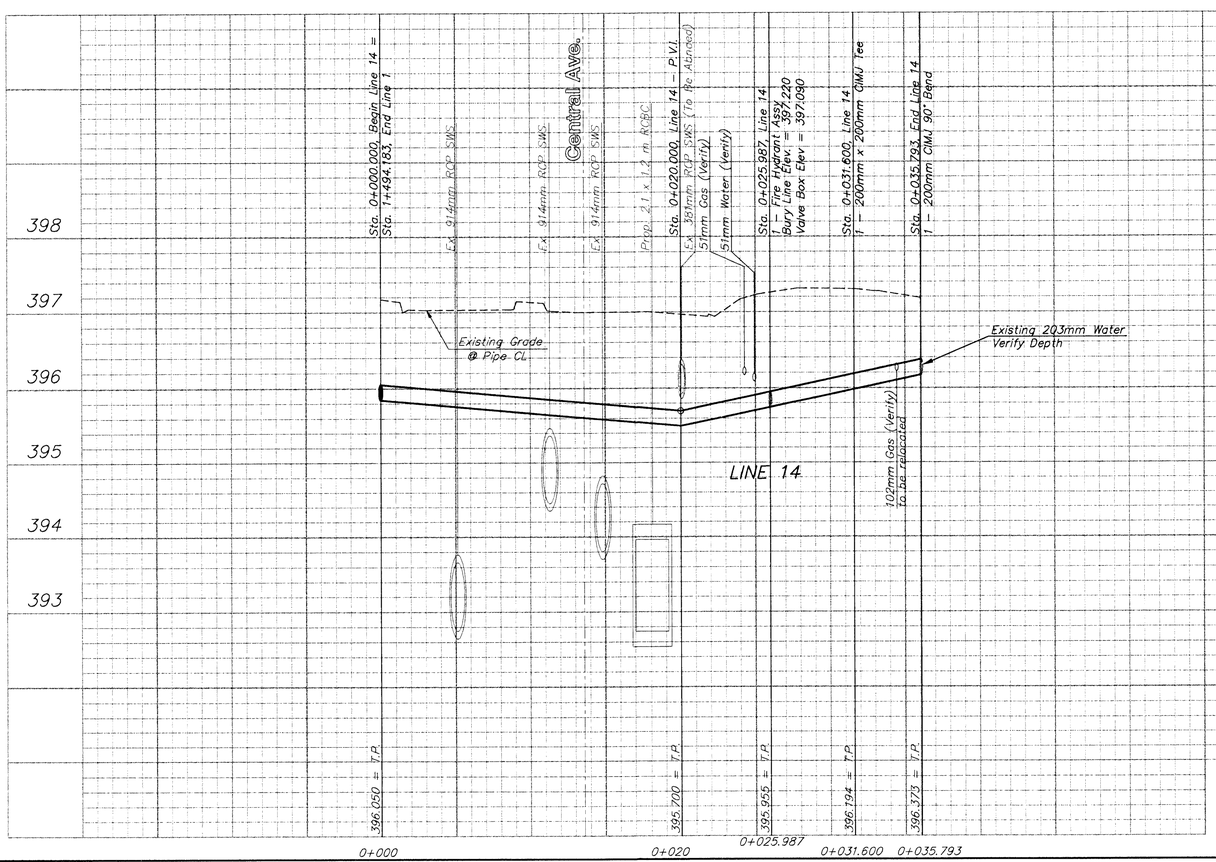

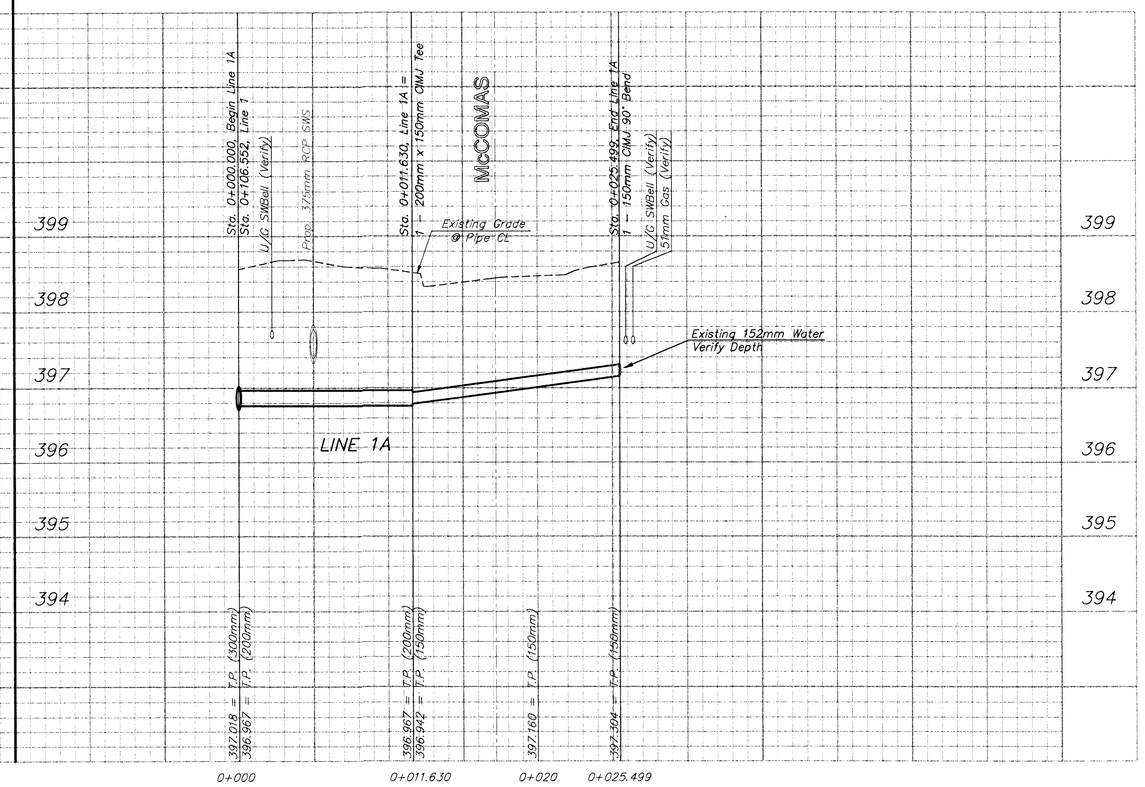

PROJECT NUMBER				
448 - 88918				
DESIGN	DRAWN	APPROVED	DATE	SCALE
JFB	STAFF	JFB	NOV 98	NOTED

PROJ NUMBER 97-12-E932
DIRECTORY centzoo\wlr
SHEET NAME ln14-1a

WATER LINE IMPROVEMENTS
LINES 14 & 1A
CENTRAL AVENUE - WEST ST TO MCLEAN

BAUGHMAN COMPANY P.A.
ENGINEERING, SURVEYING, & PLANNING
316-262-7271 • 315 ELLIS • WICHITA, KANSAS 67211

SHEET 108 OF 202