
FHWA REGION NO.	STATE	PROJECT NO.	FISCAL YEAR	SHEET NO.	TOTAL SHEETS
7	KANSAS	87N-0094-01	1998	167	202

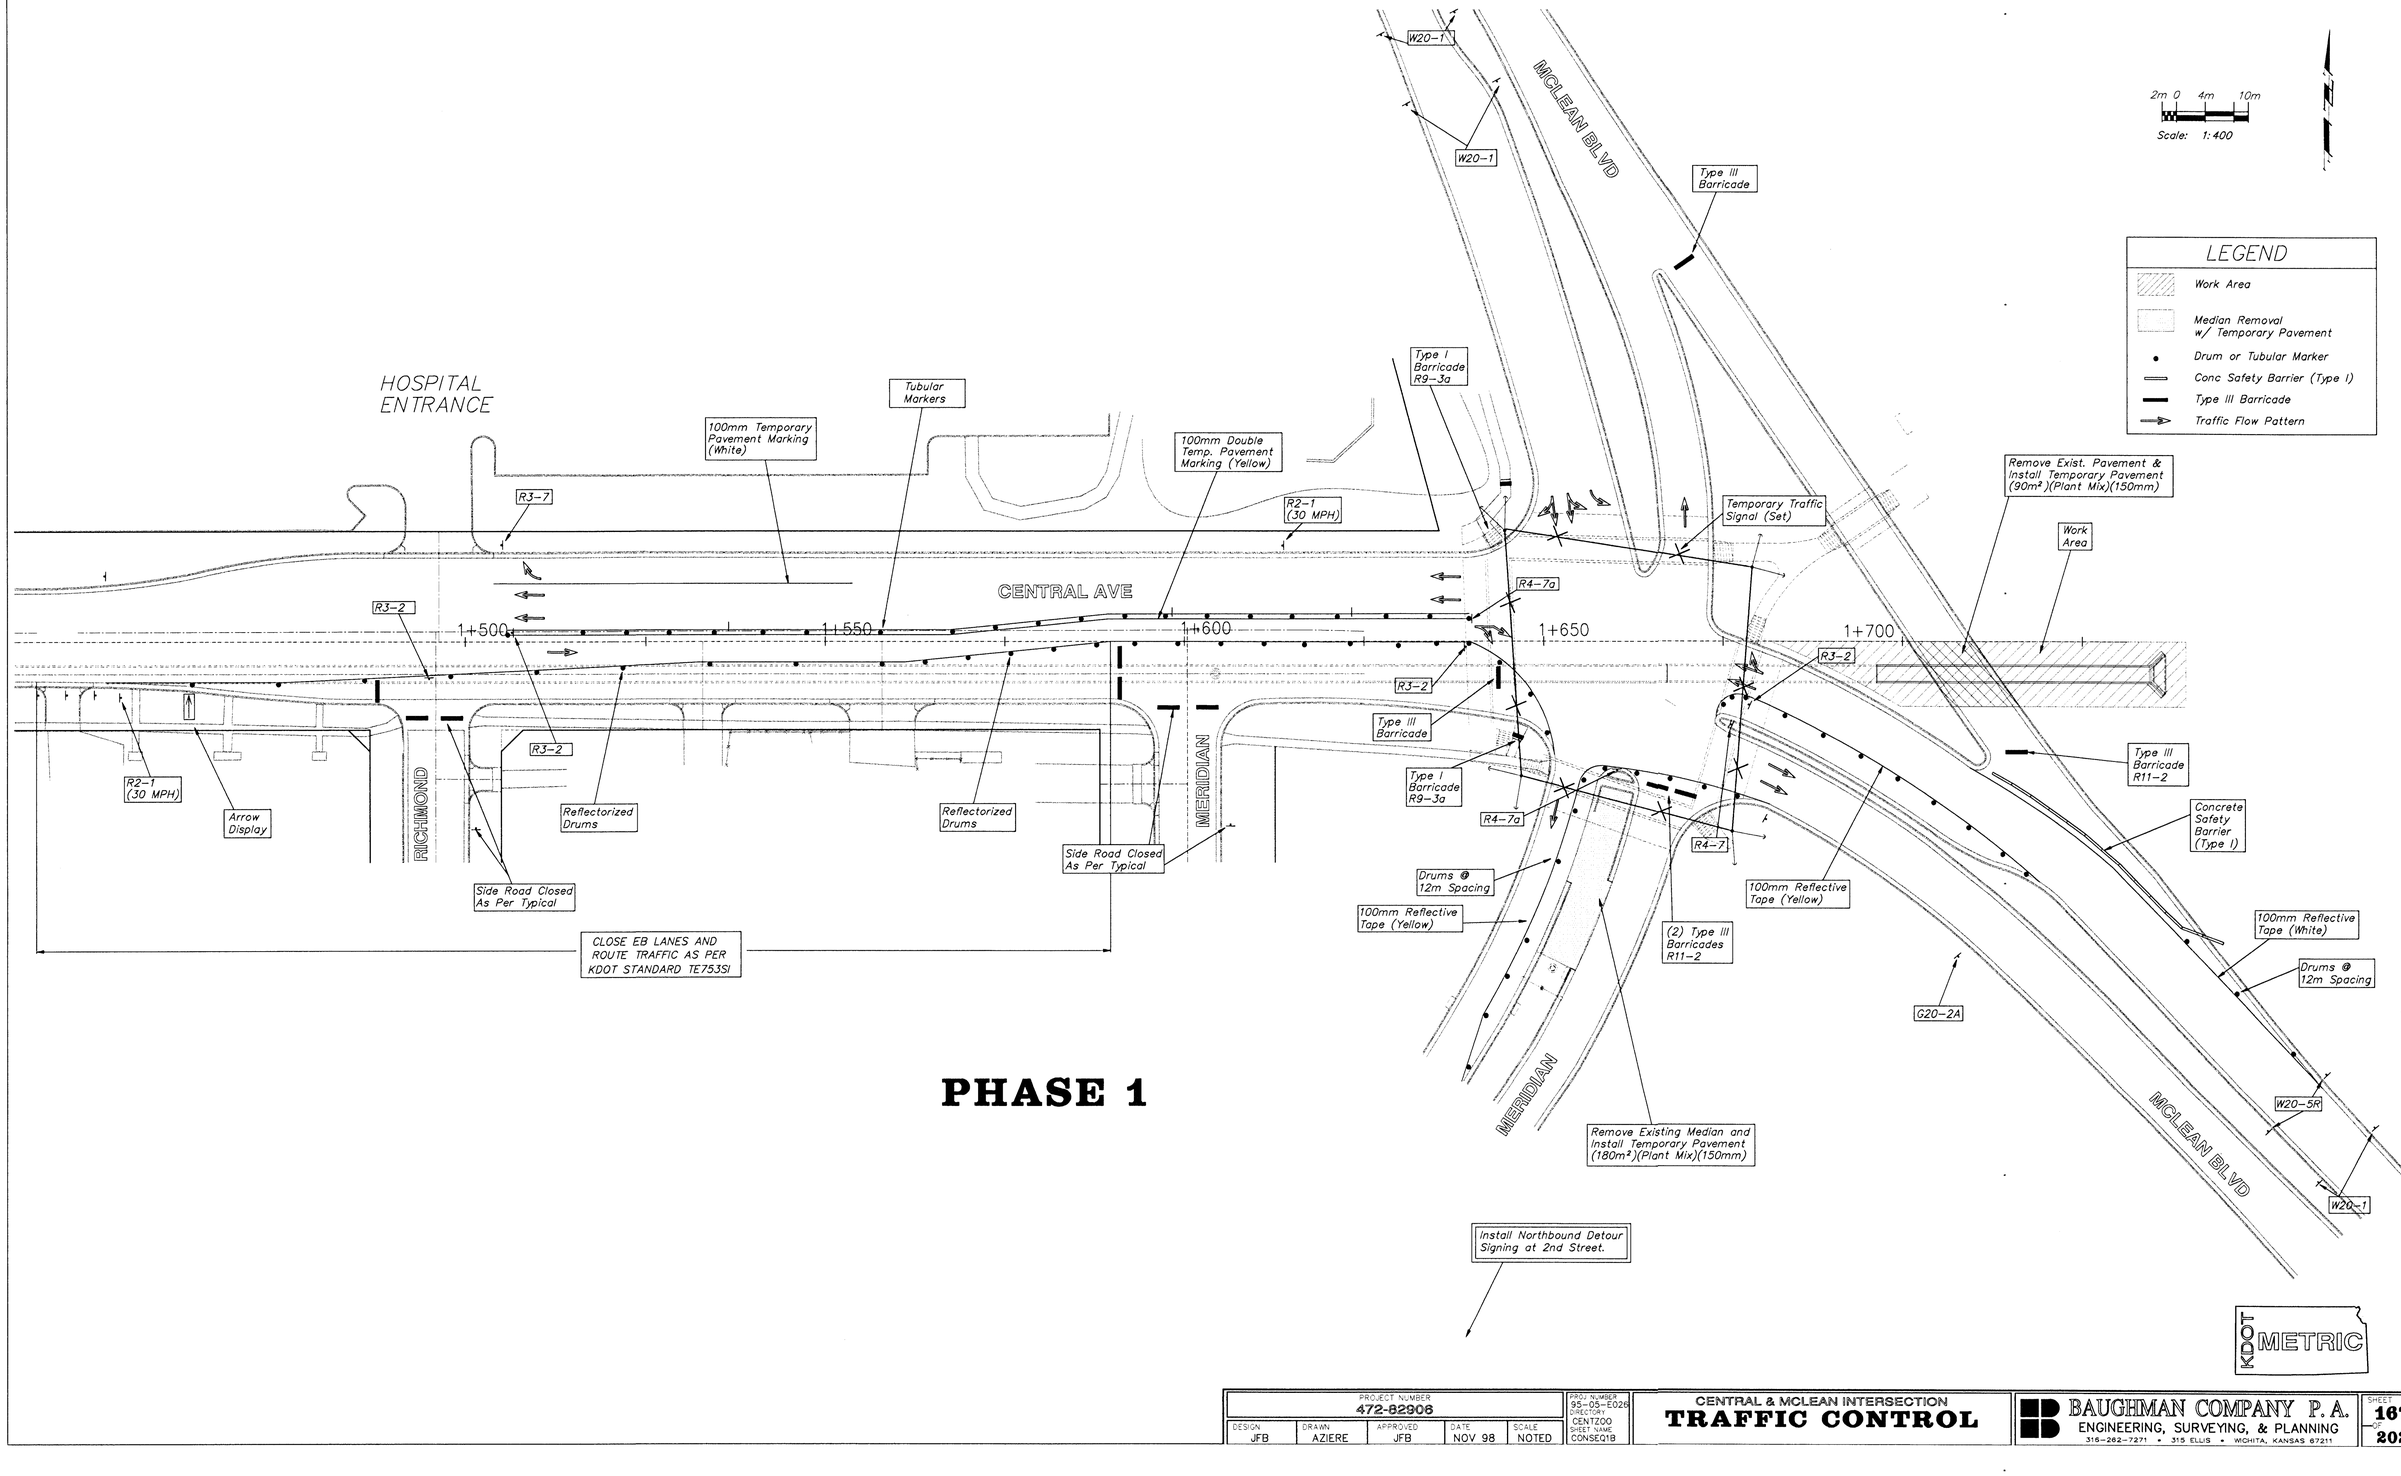

PROJECT NUMBER				
472-82906				
DESIGN	DRAWN	APPROVED	DATE	SCALE
JFB	AZIERE	JFB	NOV 98	NOTED

PROJ NUMBER 95-05-E026
DIRECTORY CENTZ00
SHEET NAME CONSEQ1B

CENTRAL & MCLEAN INTERSECTION
TRAFFIC CONTROL

BAUGHMAN COMPANY P.A.
ENGINEERING, SURVEYING, & PLANNING
316-262-7271 • 315 ELLIS • WICHITA, KANSAS 67211

SHEET 167 OF 202