FHWA REGION NO.	STATE	PROJECT NO.	FISCAL YEAR	SHEET NO.	TOTAL SHEETS
7	KANSAS	87N-0094-01	1998	175	202

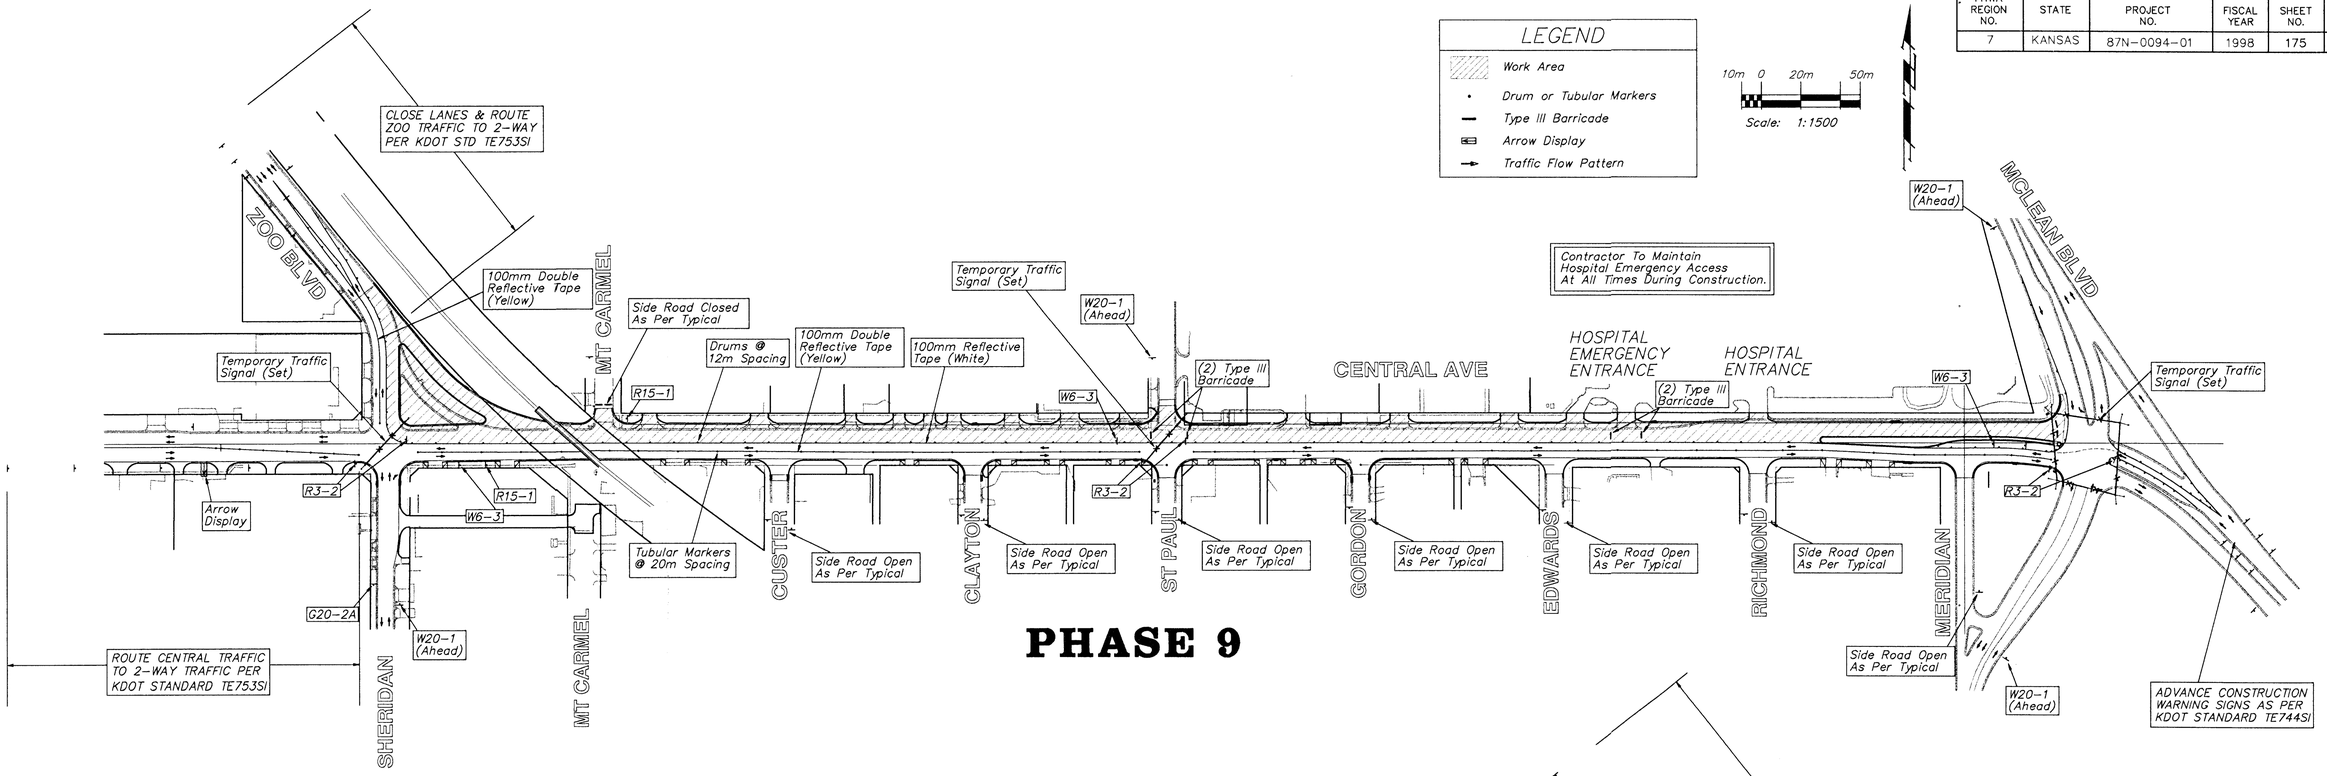

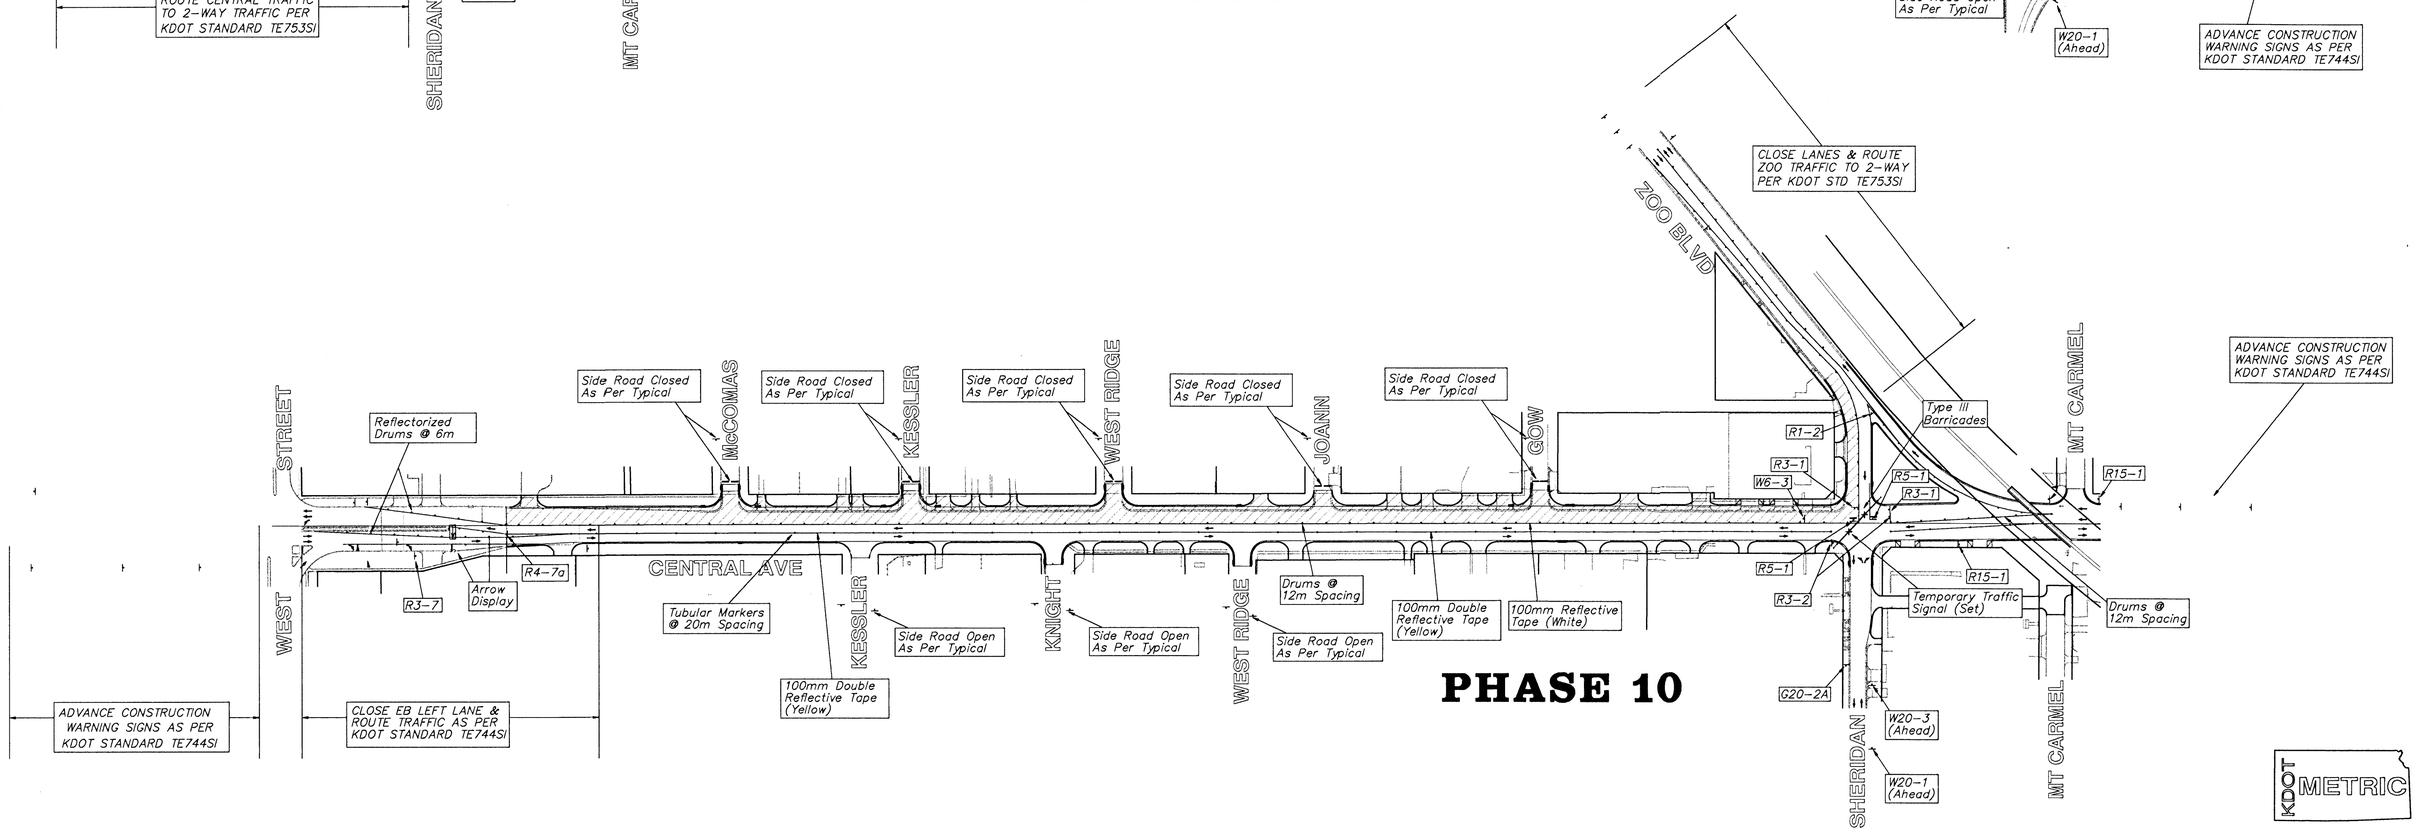

PROJECT NUMBER 472-82906				PROJ NUMBER 95-05-E026 DIRECTORY CENTZOO SHEET NAME CONSEQ9	CENTRAL AVENUE **TRAFFIC CONTROL**	BAUGHMAN COMPANY P. A. ENGINEERING, SURVEYING, & PLANNING 316-262-7271 • 315 ELLIS • WICHITA, KANSAS 67211	SHEET 175 OF 202
DESIGN JFB	DRAWN AZIERE	APPROVED JFB	DATE NOV 98	SCALE NOTED			

KDOT METRIC