
FHWA REGION NO.	STATE	PROJECT NO.	FISCAL YEAR	SHEET NO.	TOTAL SHEETS
7	KANSAS	87N-0094-01	1998	198	202

NOTE: CROSS SECTIONS ARE METRIC SCALE

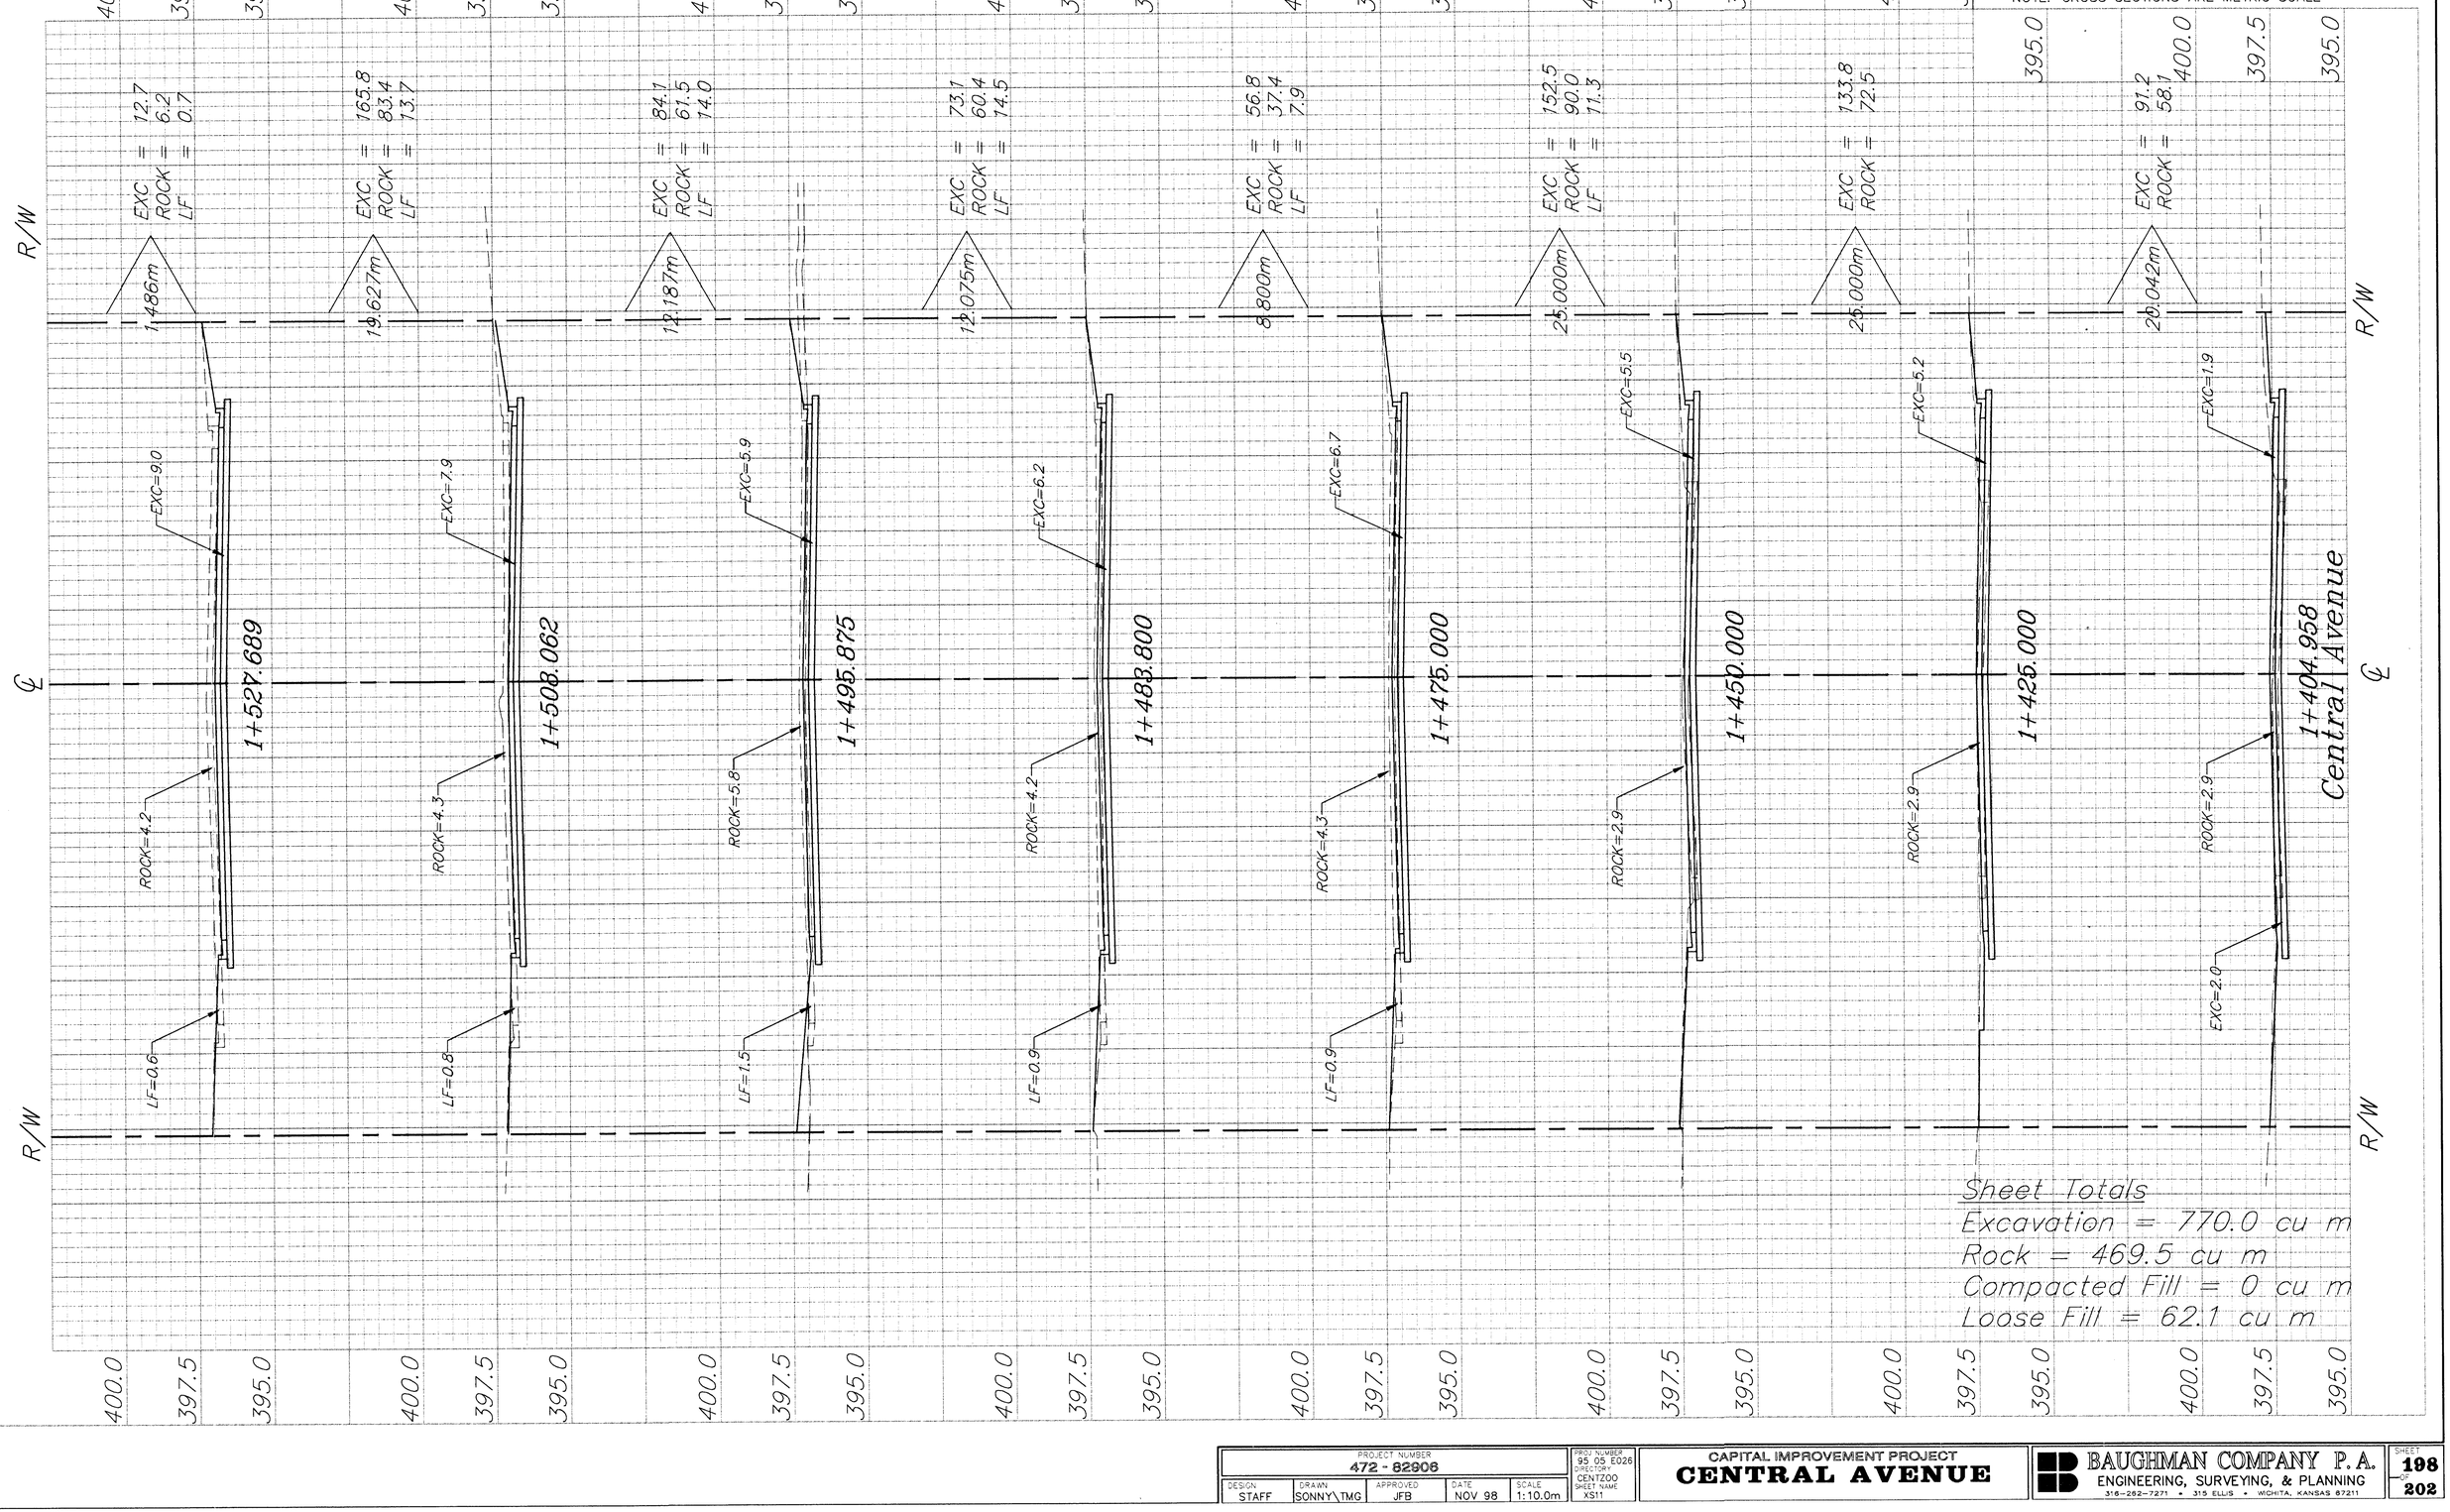

Sheet Totals
Excavation = 770.0 cu m
Rock = 469.5 cu m
Compacted Fill = 0 cu m
Loose Fill = 62.1 cu m

PROJECT NUMBER					PROJ NUMBER	CAPITAL IMPROVEMENT PROJECT		SHEET
472 - 82906					95 05 E026	**CENTRAL AVENUE**	BAUGHMAN COMPANY P.A.	198
DESIGN	DRAWN	APPROVED	DATE	SCALE	DIRECTORY CENTZ00		ENGINEERING, SURVEYING, & PLANNING	OF 202
STAFF	SONNY\TMG	JFB	NOV 98	1:10.0m	SHEET NAME XS11		316-262-7271 • 315 ELLIS • WICHITA, KANSAS 67211	