
FHWA REGION NO.	STATE	PROJECT NUMBER	FISCAL YEAR	SHEET NUMBER	TOTAL SHEETS
7	KANSAS	87 N-0189-01	2001	7	105

DATE	BY
REFERENCES NOTED	
REFERENCES CHECKED	

CAUTION!!! 1.500 m TRANSMISSION LINE FROM CHENEY RESERVOIR. SHALLOW DEPTH. CONTRACTOR TO MAINTAIN MINIMAL HEAVY EQUIPMENT TRAFFIC ACROSS LINE DURING CONSTRUCTION.

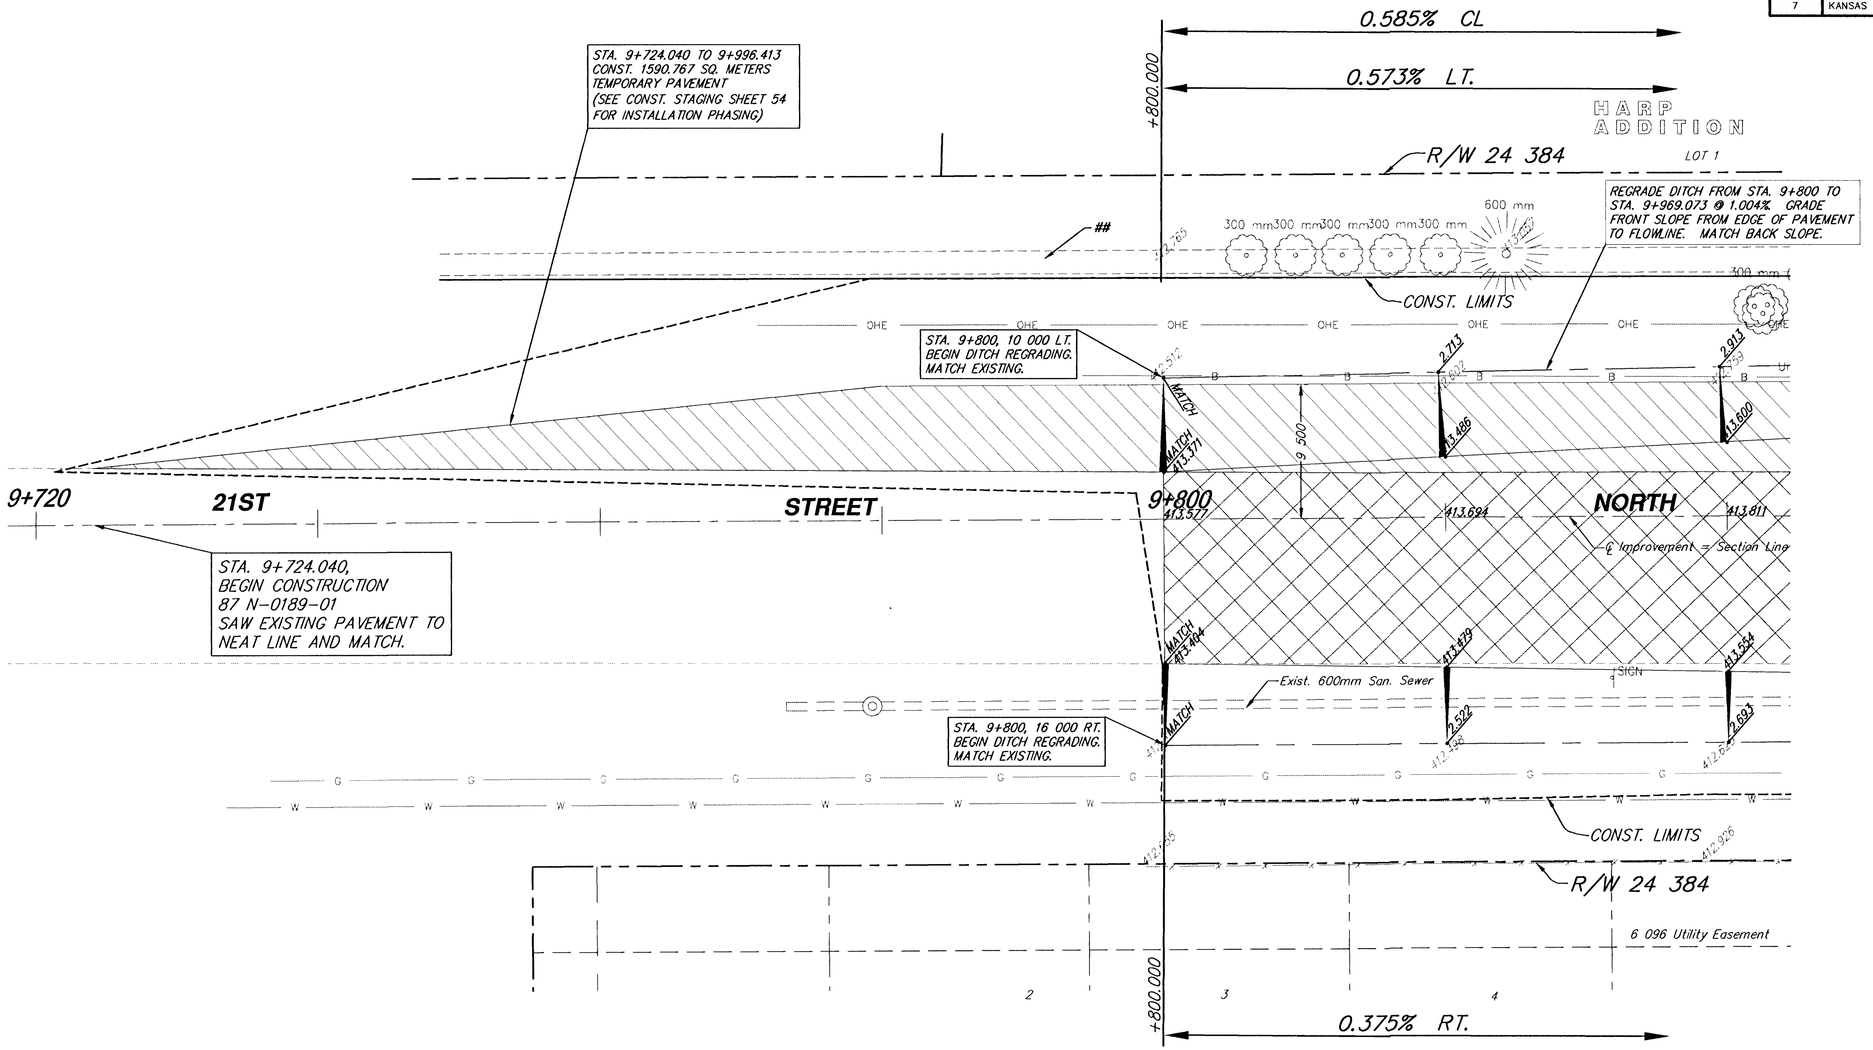

LEGEND

- Pavement Removal
- Sidewalk Construction (AE)(100 mm)
- Concrete Pavement (200 mm)(AE)(Plain)
- Concrete Pavement (200 mm)(AE)(Plain)
  Crushed Stone Subgrade (125 mm) – Geogrid Reinforcement (for base)
- Concrete Pavement (230 mm)(AE)(Plain)
  Crushed Stone Subgrade (150 mm) – Geogrid Reinforcement (for base)
- Paving Brick (100 mm)
  Concrete Base (150 mm)
  Crushed Stone Subgrade (125 mm)

SCALE
5 0 5 10
PLAN: Lat. & Long. (meters)

21st Street North
STATION 9+724.040 TO STATION 9+800

SRB 924 NORTH MAIN WICHITA, KANSAS 67203 www.srb1.com
316-264-8008 FAX 264-4621 E-Mail: srb@srb1.com
SAVOY, RUGGLES & BOHM, P.A.
ENGINEERING & SURVEYING

PROJECT NUMBER 472-83138

DRAWN	DESIGN	REVIEW	DATE	UTILITY	SRB JOB
TEB	MWS		May 31, 2001		1478T

REVISED

DGN FILE PLAN_01a

7
10