FHWA REGION NO.	STATE	PROJECT NO.	FISCAL YEAR	SHEET NO.	TOTAL SHEETS
7	KANSAS	87 N-0303-01	2003	101	143

PHASE VI
Continue Construction of Roadway – West Side Hydraulic, South of 57th to North of 50th Street.
Construct Roadway – East Side Hydraulic, North of 50th to Center of 47th Street.
Continue Construction of Roadway – East Side Hydraulic, Center of 47th Street to North of 47th Street.
Maintain 2–Way Traffic on New East Side Pvmt., South of 57th Street to North of 50th Street.
Maintain 2–Way Traffic on New West Side Pvmt., North of 50th Street to North of 47th Street.
Contractor may Flag at Individual Locations during working hours.

Contractor shall maintain two way traffic the full length of the project at all times except for localized flagging at individual locations during working hours.
Flagging operations to conform to the latest addition of the MUTCD.

SCALE: 1" = 50'
0 25 50

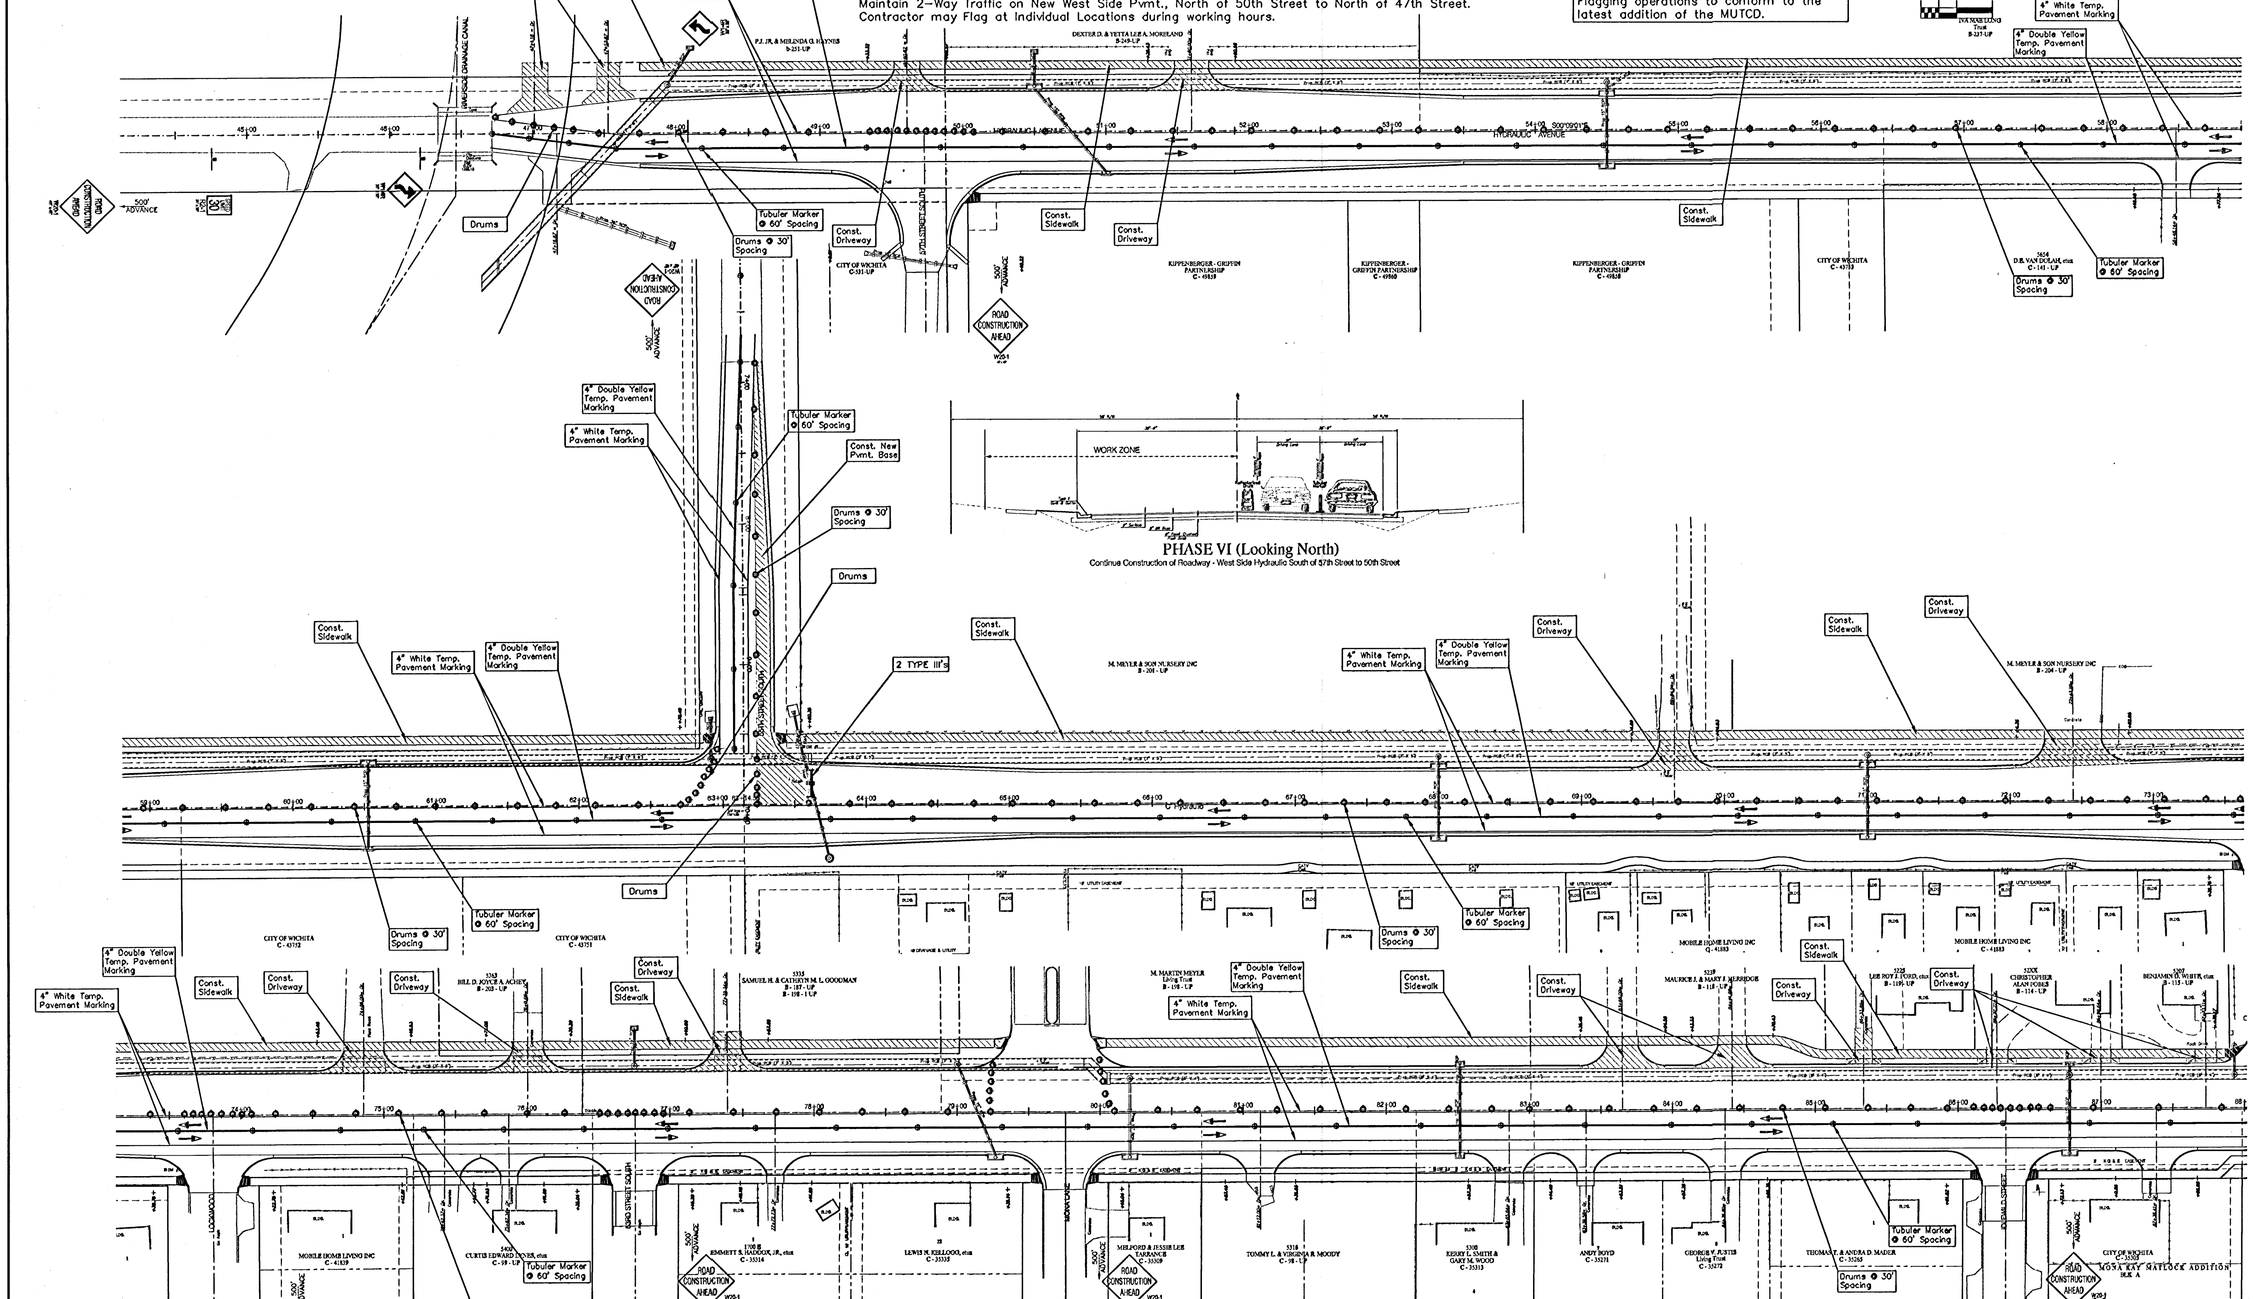
Const. New Pvmt. Base
Const. Sidewalk
4" White Temp. Pavement Marking
4" Double Yellow Temp. Pavement Marking
Drums
Tubular Marker @ 60' Spacing
Drums @ 30' Spacing
Const. Driveway
Const. Sidewalk
Const. Driveway
Const. Sidewalk
Const. Sidewalk
4" White Temp. Pavement Marking
4" Double Yellow Temp. Pavement Marking
Tubular Marker @ 60' Spacing
Drums @ 30' Spacing
ROAD CONSTRUCTION AHEAD
500' ADVANCE
HYDRAULIC AVENUE
WORK ZONE
Const. New Pvmt. Base
Drums @ 30' Spacing
Drums
2 TYPE III's
Const. Sidewalk
Const. Driveway
Const. Sidewalk
Const. Driveway
Const. Sidewalk
Const. Driveway
Tubular Marker @ 60' Spacing
Drums @ 30' Spacing
Const. Sidewalk
Const. Driveway
Const. Driveway
Const. Sidewalk
Const. Driveway
Const. Sidewalk
Const. Driveway
Const. Sidewalk
Const. Driveway
Const. Driveway
Const. Sidewalk
Const. Driveway
Const. Driveway
Const. Sidewalk
Const. Driveway