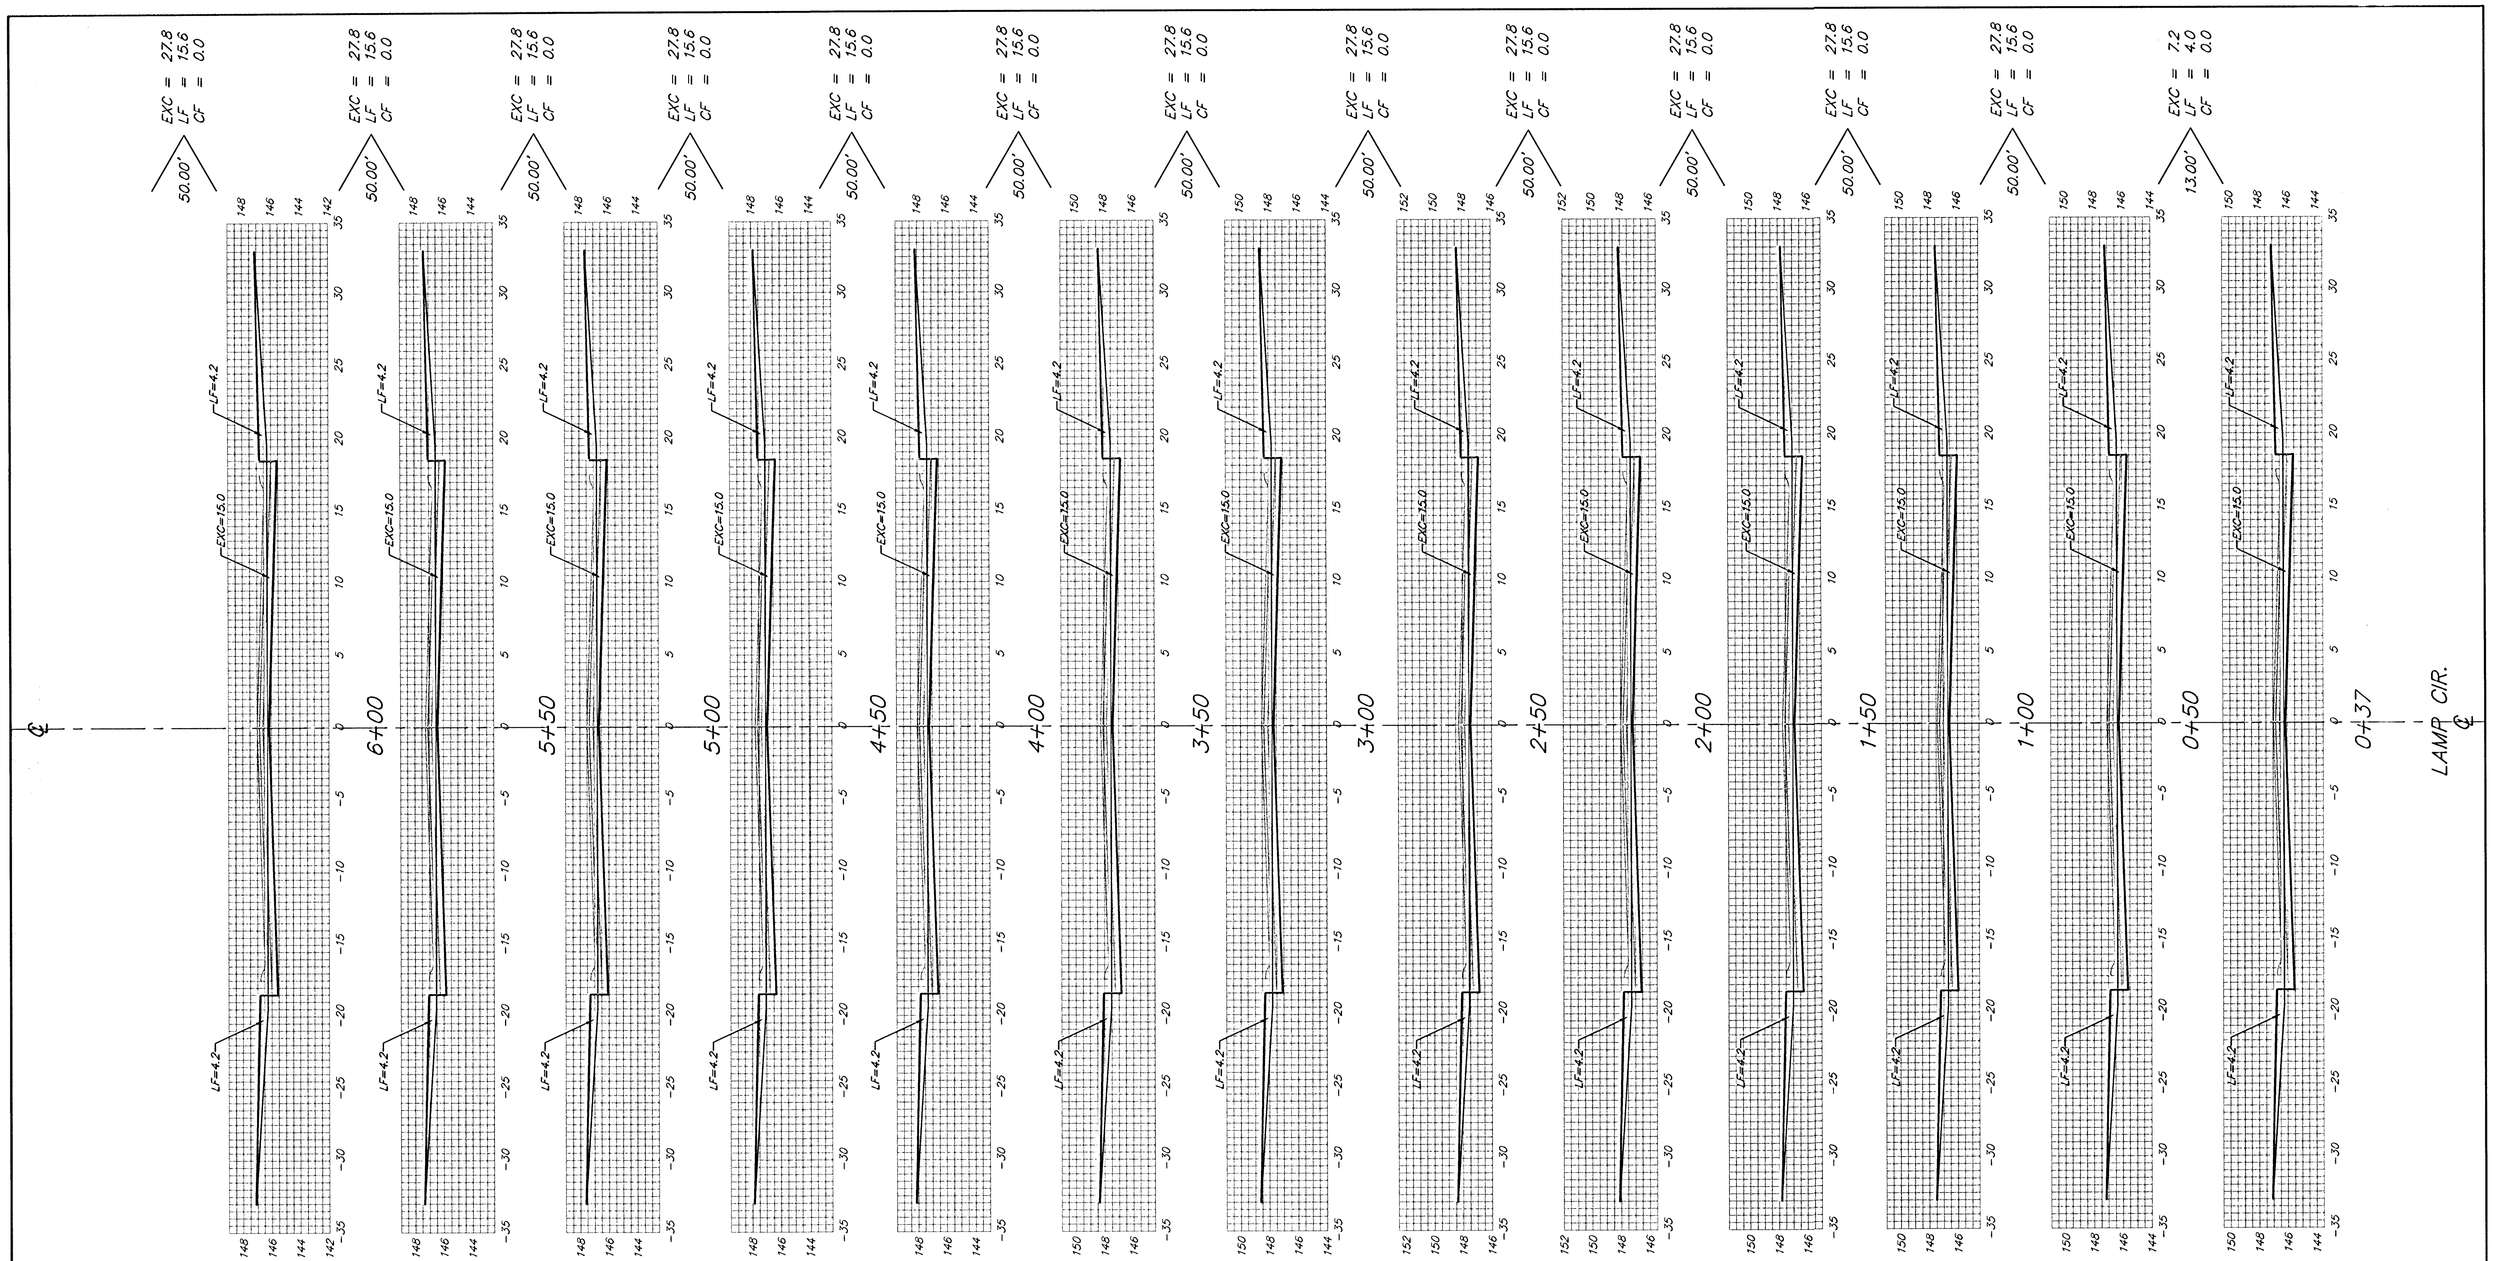

Sheet Totals:

Excavation	=	*340.8 C.Y.*
Loose Fill	=	*191.2 C.Y.*
Compacted Fill	=	*0.0 C.Y.*

BAUGHMAN COMPANY P.A.
ENGINEERING, SURVEYING, & PLANNING
316-262-7271 • 315 ELLIS • WICHITA, KANSAS 67211

REV.

SHEET 45 OF 48

PROJECT NUMBER
472-83881

SR/sgp/XS13