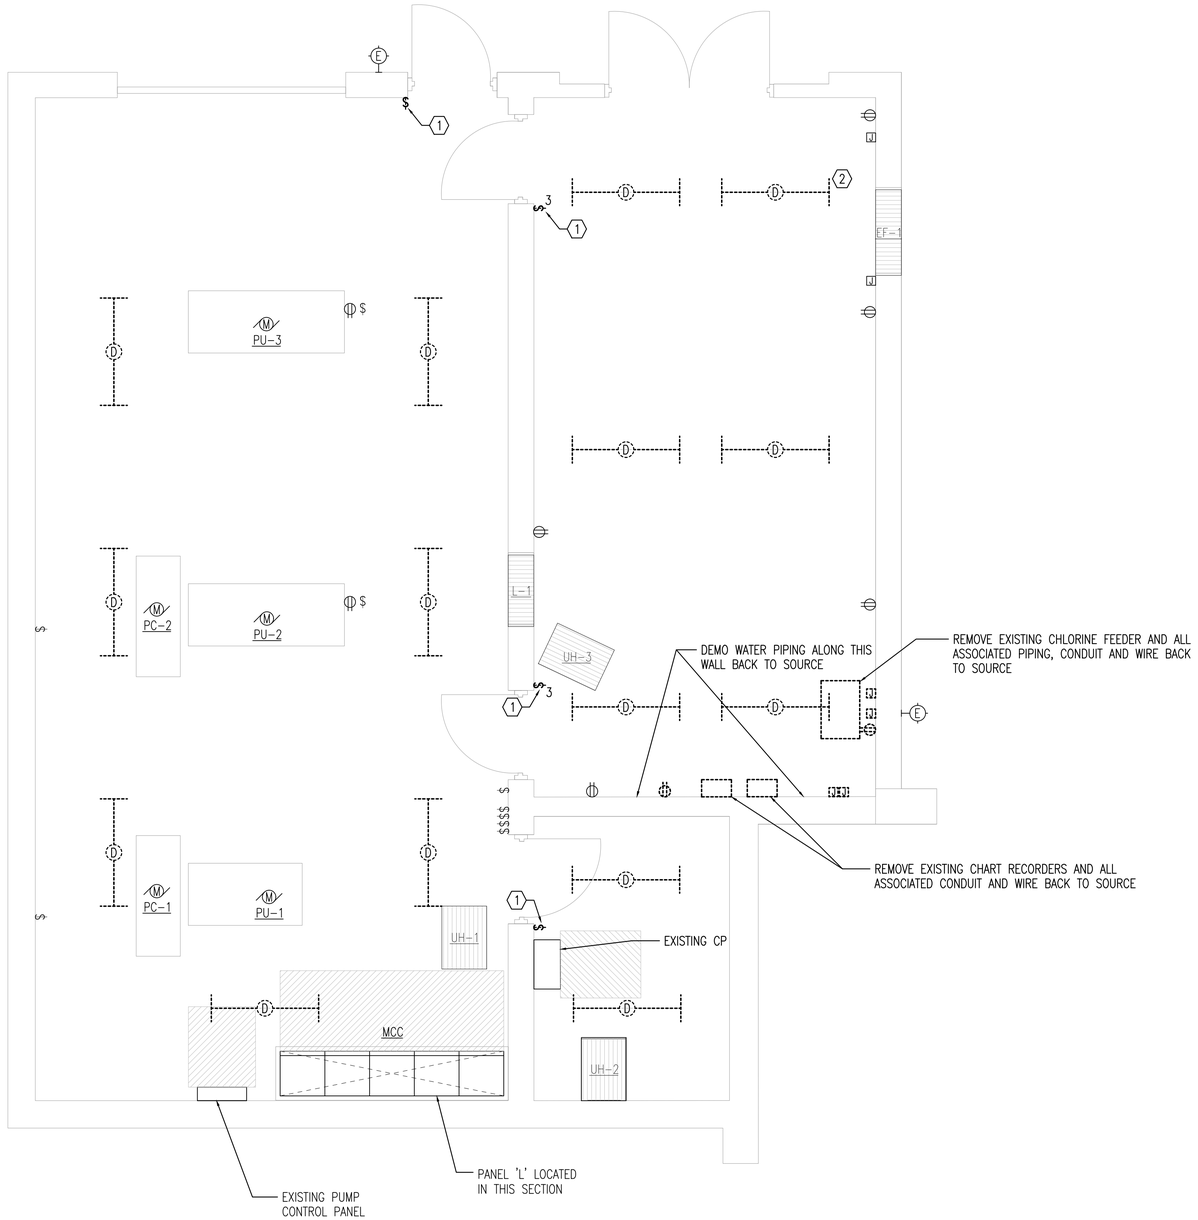

A ELECTRICAL PLAN - DEMOLITION

0' 1' 2' 4'

3/8"=1'-0"

DEMOLITION NOTES:

1. DEMOLITION PLANS SHOW THE GENERAL EXTENT OF THE ELECTRICAL DEMOLITION WORK. THE ELECTRICAL CONTRACTOR SHALL DISCONNECT ELECTRICAL SERVICES TO ALL EQUIPMENT BEING REMOVED, SEE MECHANICAL PLANS. OWNER SHALL HAVE THE OPTION TO RETAIN REUSABLE ITEMS, SUCH AS COVERPLATES, RECEPTACLES, LIGHTS, PANELS, ETC. NOT BEING USED IN THE FINISHED WORK. COORDINATE WITH OWNER PRIOR TO STARTING DEMOLITION. PROPERLY AND LEGALLY DISPOSE OF ALL EQUIPMENT AND MATERIALS BEING REMOVED.
2. REMOVE ALL CONDUIT LEFT EXPOSED BY REMOVAL OF WALLS AND CEILINGS IN REMODELED AREAS. PLUG BOTH ENDS OF REMAINING CONDUIT IN WALL OR FLOOR WHERE CUT.
3. GENERAL CONTRACTOR SHALL BE RESPONSIBLE FOR PATCHING ALL OPENINGS IN EXISTING CONSTRUCTION AFTER REMOVAL OF EQUIPMENT AND ELECTRICAL DEVICES, ETC.
4. WHERE EQUIPMENT AND OTHER DEVICES ARE BEING REMOVED, THE CIRCUITING SHALL BE REMOVED, IF POSSIBLE, BACK TO POINT OF SUPPLY. WHERE REQUIRED, CIRCUITING SHALL BE EXTENDED TO MAINTAIN CONTINUITY OF THE CIRCUIT OR OPERATION OF THE SYSTEM.
5. ALL DEVICES SHOWN DASHED ON THE DEMOLITION PLAN(S) SHALL BE REMOVED, UNLESS NOTED OTHERWISE.
6. FIELD VERIFY ALL EXISTING CONDITIONS AND DIMENSIONS PRIOR TO BEGINNING WORK.

KEYED NOTES:

1. EXISTING SWITCH TO BE REPLACED.
2. REMOVE EXSITING CHLORINE ANALYZER THIS LOCATION. REMOVE EXISTING SUPPLY TUBING AND TUBING FROM ANALYZER TO FLOOR DRAIN.

RICHARD W. WHITEHILL LICENSED 23147 06/19/2018 KANSAS PROFESSIONAL ENGINEER

No.	Revision	By	Date

PUMP STATION
37TH ST GENERATOR

ELECTRICAL PLAN – DEMOLITION

MIKE JACOBS – SUPERINTENDENT OF PRODUCTION AND PUMPING
CITY OF WICHITA PROJECT NO. 448-90903

PEC
PROFESSIONAL ENGINEERING CONSULTANTS, P.A.
303 SOUTH TOPEKA WICHITA, KS 67202
316-262-2691 www.pec1.com

Designed by RWW	Job No. 06030-006	Sht. E4.1
Drawn by JBG	Date June 2018	

Saved 06-12-2018 4:17:39 PM by MICHAEL LEE
Plotted 06-12-2018 4:17:48 PM by MICHAEL LEE
O:\WICHITA - PEC\06030-006\CAD\Sheets\06-E4.1 ELECTRICAL POWER PLAN - DEMOLITION