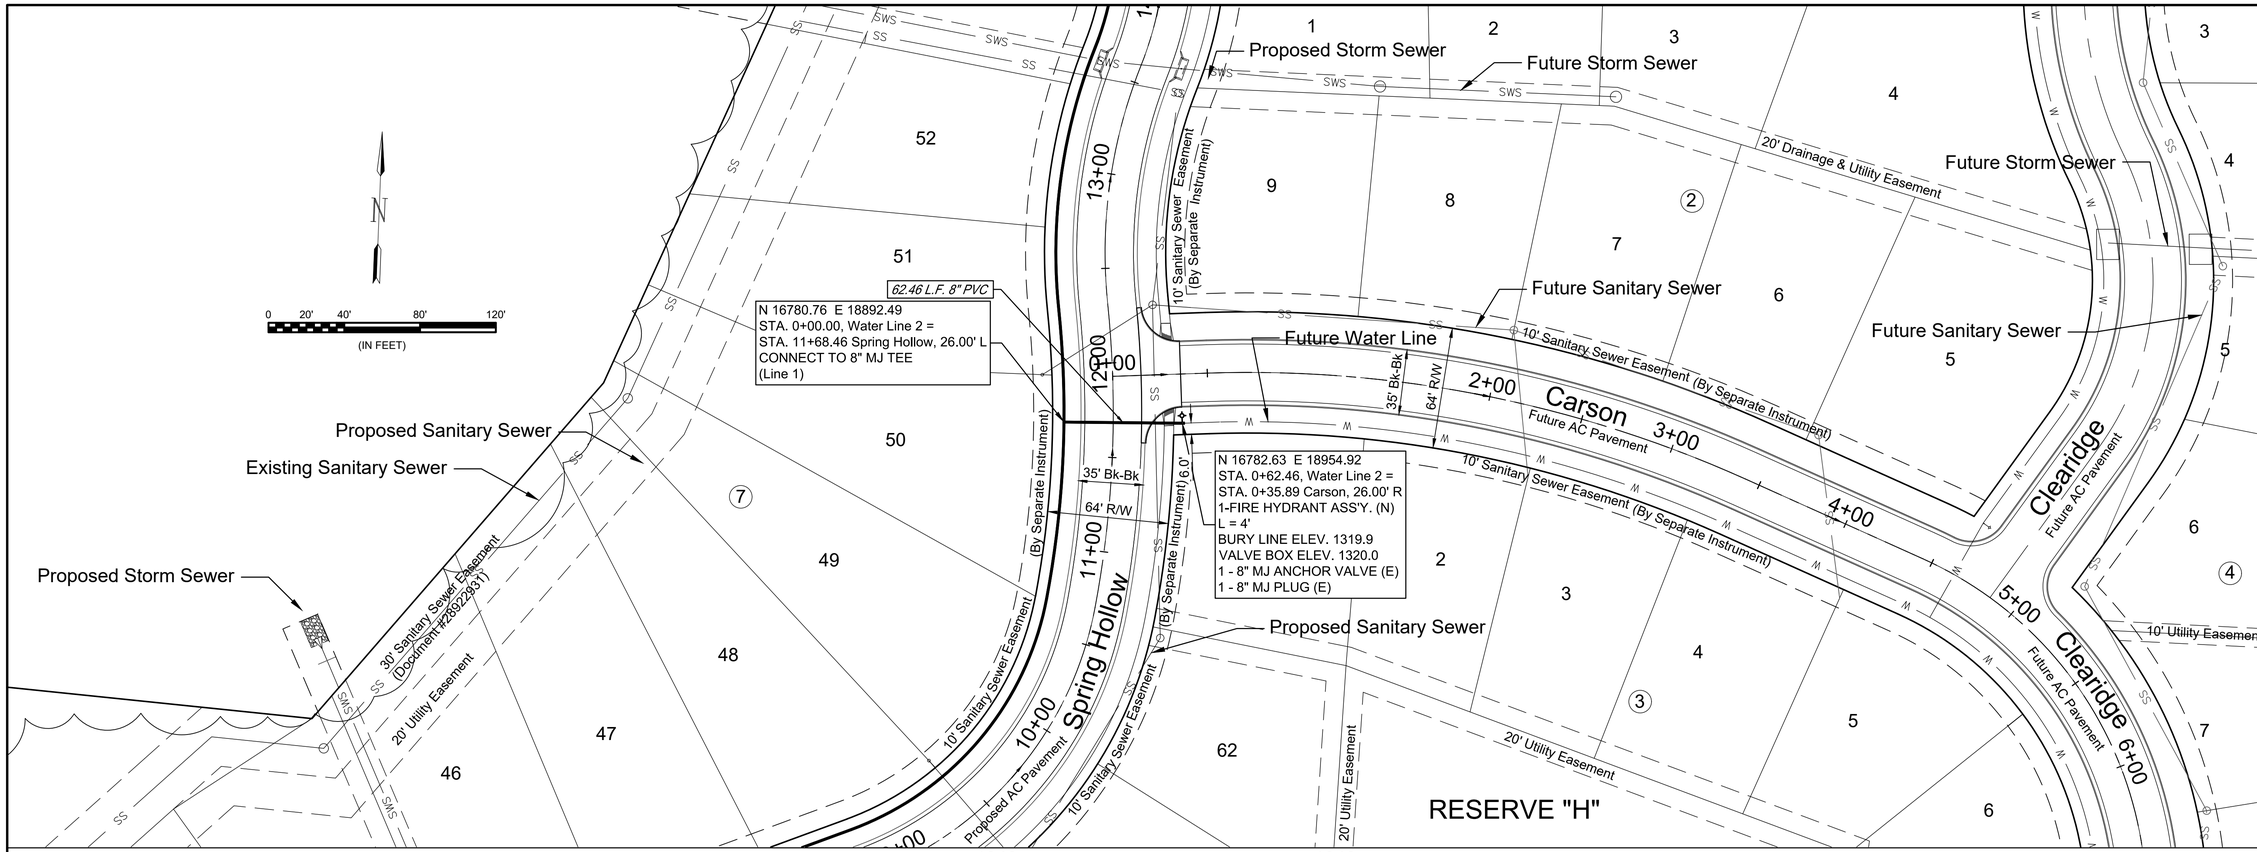

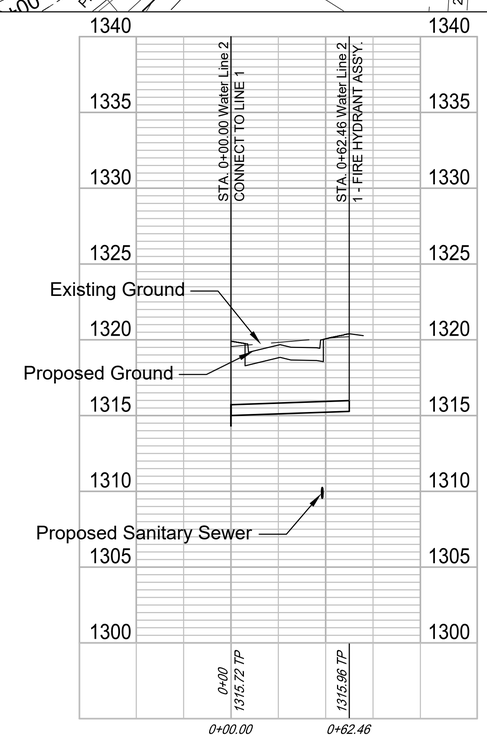

GARVER

© 2017 GARVER, LLC
THIS DOCUMENT, ALONG WITH THE IDEAS AND DESIGNS CONVEYED HEREIN, SHALL BE CONSIDERED INSTRUMENTS OF PROFESSIONAL SERVICE AND ARE PROPERTY OF GARVER, LLC. ANY USE, REPRODUCTION, OR DISTRIBUTION OF THIS DOCUMENT, ALONG WITH THE IDEAS AND DESIGN CONTAINED HEREIN, IS PROHIBITED UNLESS AUTHORIZED IN WRITING BY GARVER, LLC OR EXPLICITLY ALLOWED IN THE GOVERNING PROFESSIONAL SERVICES AGREEMENT FOR THIS WORK.

MARK T. DOLECHEK
LICENSED
25299
KANSAS
PROFESSIONAL ENGINEER

Digitally Signed 07/16/2018

REV.	DATE	DESCRIPTION	BY

CITY OF WICHITA
WICHITA, KS

CLEAR RIDGE ADDITION, PHASE 1

Water Line 2

JOB NO.: 17264889
DATE: JULY 2018
DESIGNED BY: MTD
DRAWN BY: MTD/CDJ

BAR IS ONE INCH ON ORIGINAL DRAWING
0 1"
IF NOT ONE INCH ON THIS SHEET, ADJUST SCALES ACCORDINGLY.

DRAWING NUMBER
■

SHEET NUMBER 6 OF 16

File: L:\2017\17264889 - Clear Ridge Phase 1\Drawings\C3D\Water\Water Line 2 - (1).dwg Last Save: 6/20/2018 4:44 PM Last saved by: MTDolechek
Last plotted by: Dolechek, Mark T. Plot Style: ---- Plot Scale: 1:2.585 Plot Date: 7/16/2018 4:15 PM Plotter used: None