BENCHMARKS:
BM #1: Railroad spike in HLP 2' West of center Sec. 11, T-27-S, R-2-W (S. Face of HLP) Elev. = 1367.70 NGVD29

BM #2: "□" Cut in top of curb adjacent to the Southwest Corner, Lot 11, Block B, Blackstone Addition Elev. = 1369.85 NGVD29

SH • = Sprinkler Head

CAUTION! U/G Irrigation System In Area The Contractor will be required to repair any damage which may occur during construction.

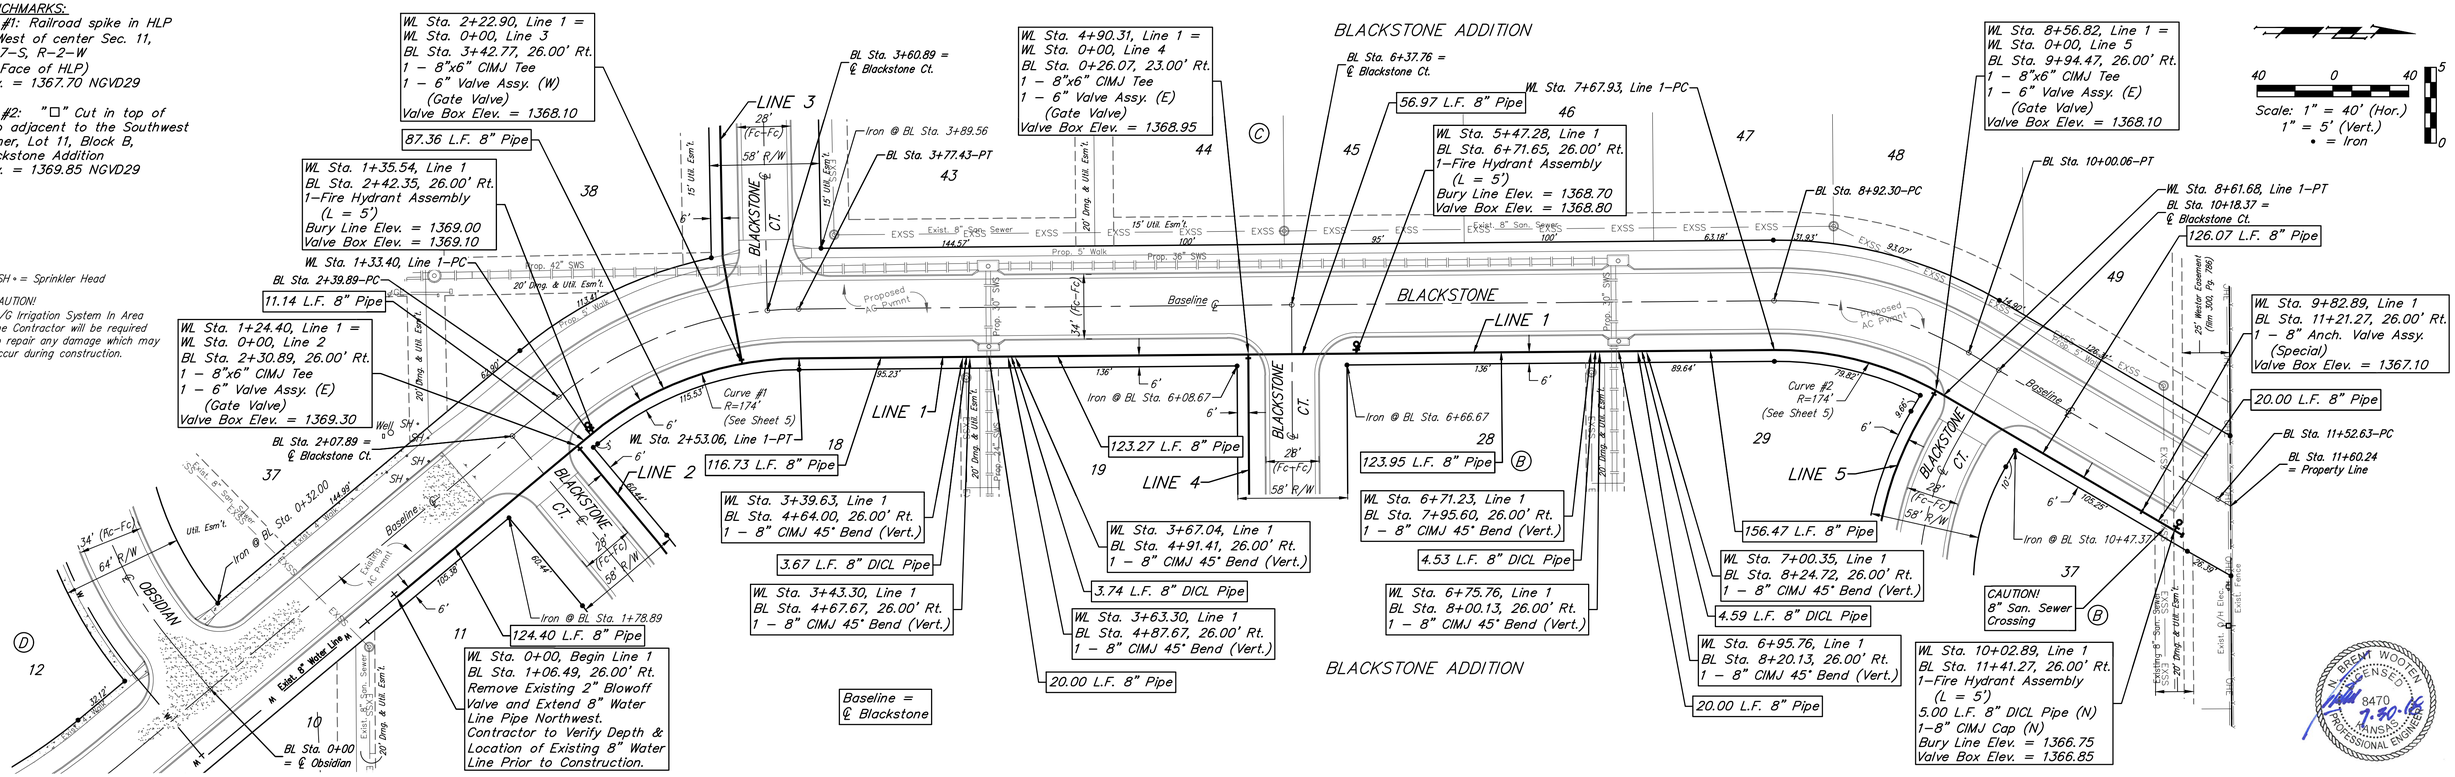

Baughman

Blackstone Addition - Phase III

LINE 1

Water Distribution System

Baughman Company, P.A. 315 Ellis St. Wichita, KS 67211 P 316-262-7271 F 316-262-0149
ENGINEERING | SURVEYING | PLANNING | LANDSCAPE ARCHITECTURE

PROJECT NUMBER	DESIGN	DRAWN
448-90187	NBW	JAK
REVISIONS:	APPROVED	DATE 7/26/18
	SCALE Noted	
	SHEET 4 OF 16	

C:\Projects\Blackstone\Engineering\Phase 3\WTR 18-03-E953\WTR PLANS.dwg