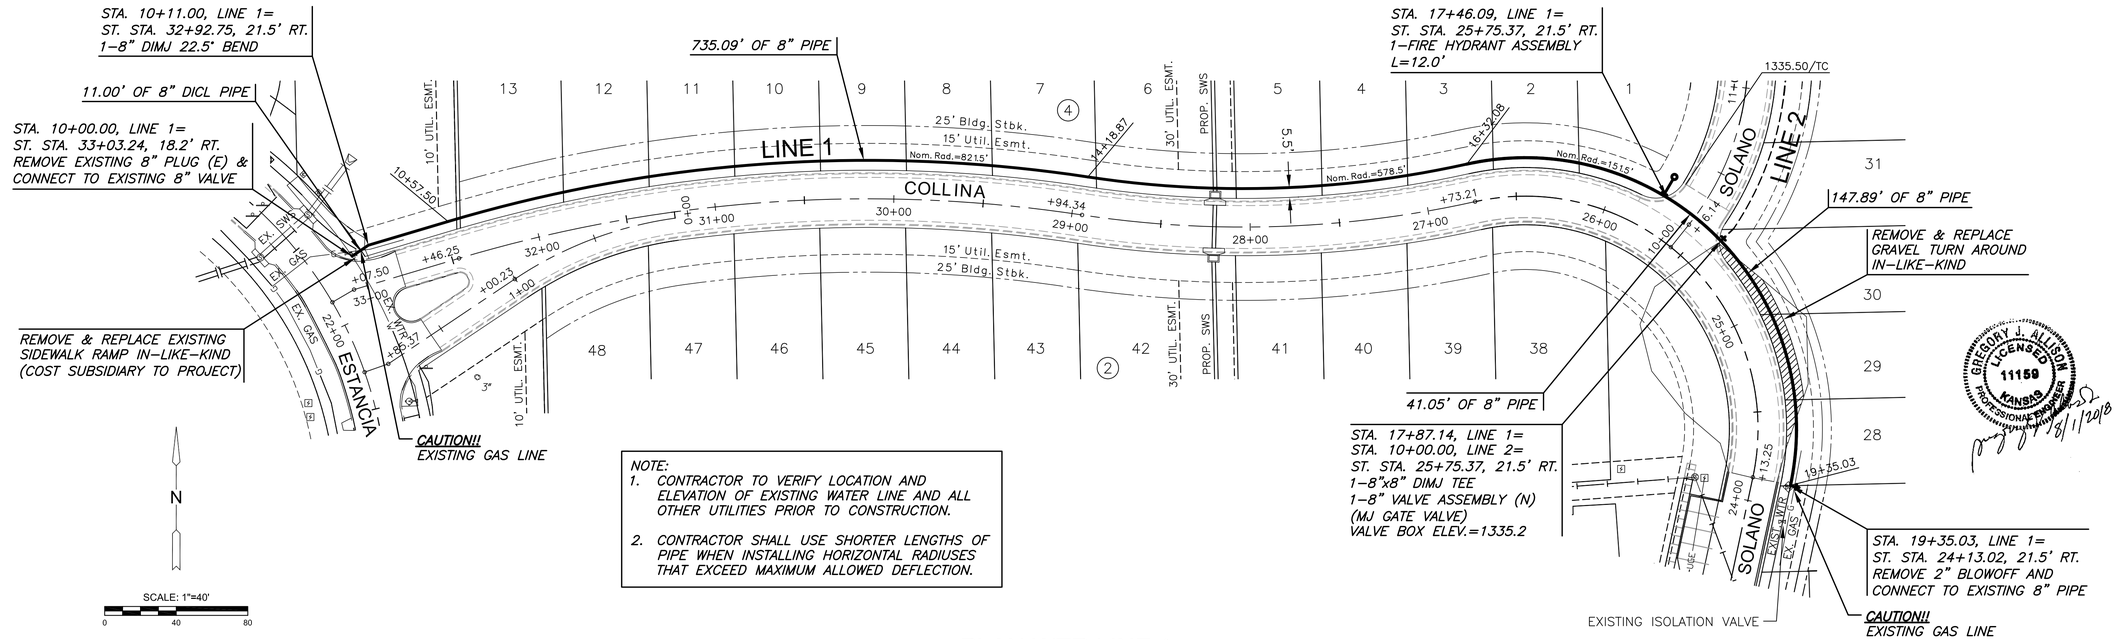

NOTE:
1. CONTRACTOR TO VERIFY LOCATION AND ELEVATION OF EXISTING WATER LINE AND ALL OTHER UTILITIES PRIOR TO CONSTRUCTION.
2. CONTRACTOR SHALL USE SHORTER LENGTHS OF PIPE WHEN INSTALLING HORIZONTAL RADIUSES THAT EXCEED MAXIMUM ALLOWED DEFLECTION.

PLAN WTR LINE 1

PROFILE WTR LINE 1

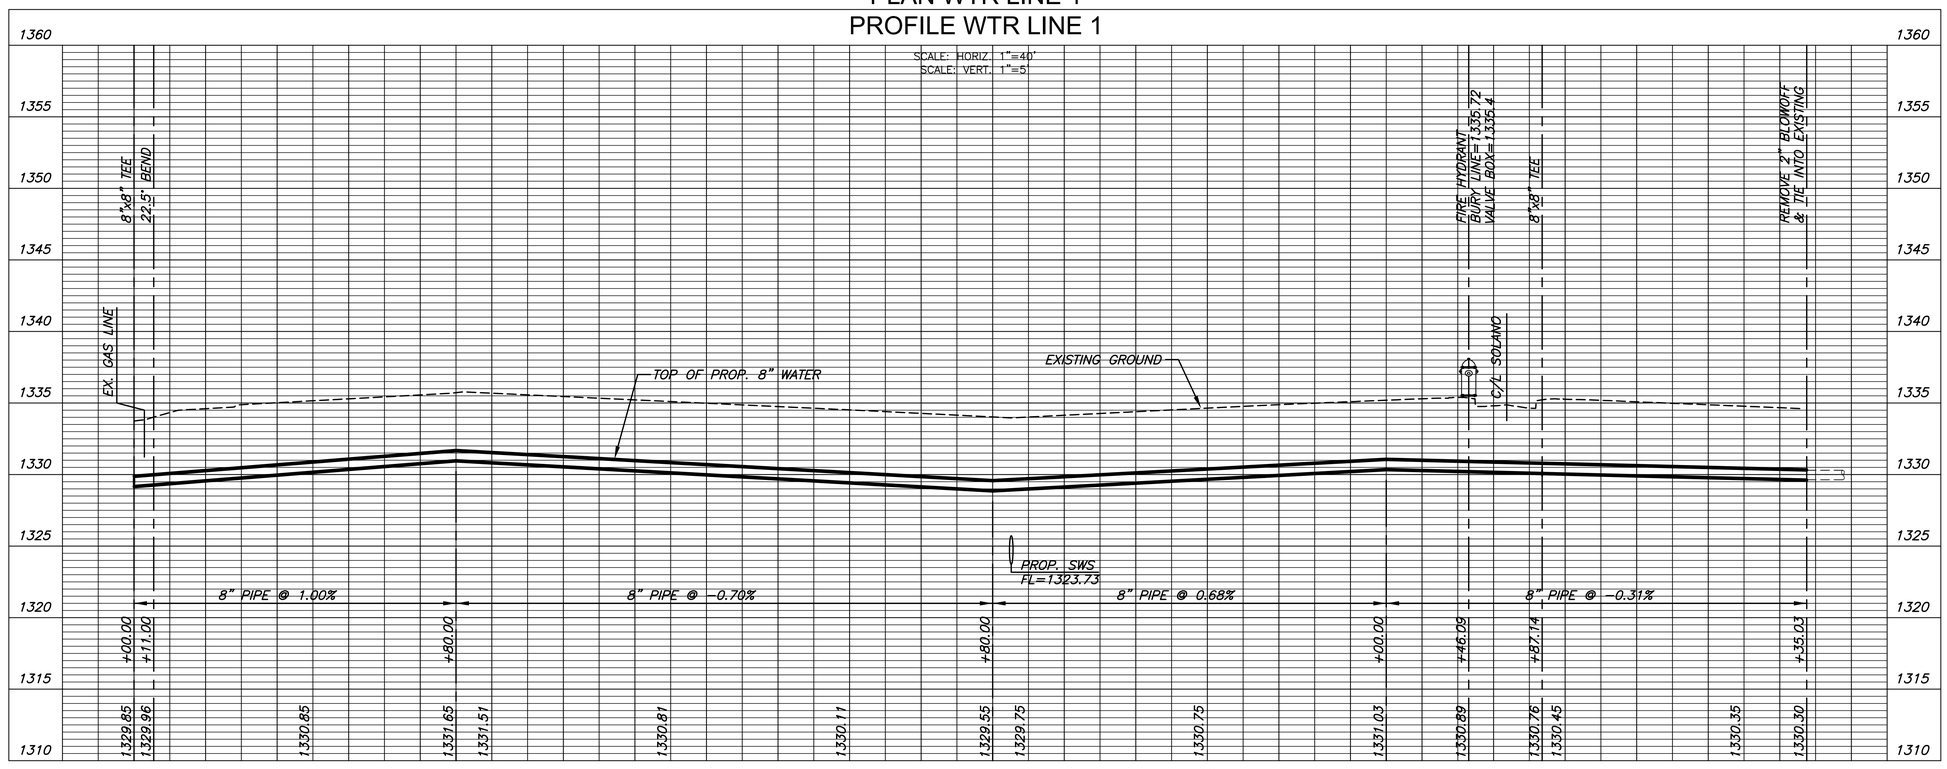

MKEC
Wichita, KS • 316-684-9600

WATER DISTRIBUTION PLANS FOR

ESTANCIA ADDITION

PHASE 3A

©2018
MKEC Engineering
All Rights Reserved
www.mkec.com
These drawings and their contents, including, but not limited to, all concepts, designs, & ideas are the exclusive property of MKEC Engineering (MKEC), and may not be used or reproduced in any way without the express consent of MKEC.

WATER LINE 1

PROJECT NO.	448-90695
DATE	JUNE 2018
SCALE	1" = 40'

DESIGNED	DRAWN	CHECKED
DFL	JWC	GJA

NO.	REVISION	DATE

SHEET NO.

03 OF 12

PLOTTED: Wednesday, August 01, 2018 @ 08:14AM

J:\PROJECTS\91411401\10446\2_PREMIER_ESTANCIA\05-CIVIL\CAD\WTR\RESIDENTIAL\PH3\14462_RES_CP_01_PH3.DWG