BENCHMARKS:

BM #1: "□" Top of Curb NE of the most easterly corner of Lot 28, Block E, Falcon Falls 2nd Addition
Elev. = 1361.23 (NGVD29)

BM #2: "□" Top of Curb North of the NE corner of Lot 2, Block D, Falcon Falls 3rd Addition
Elev. = 1351.76 (NGVD29)

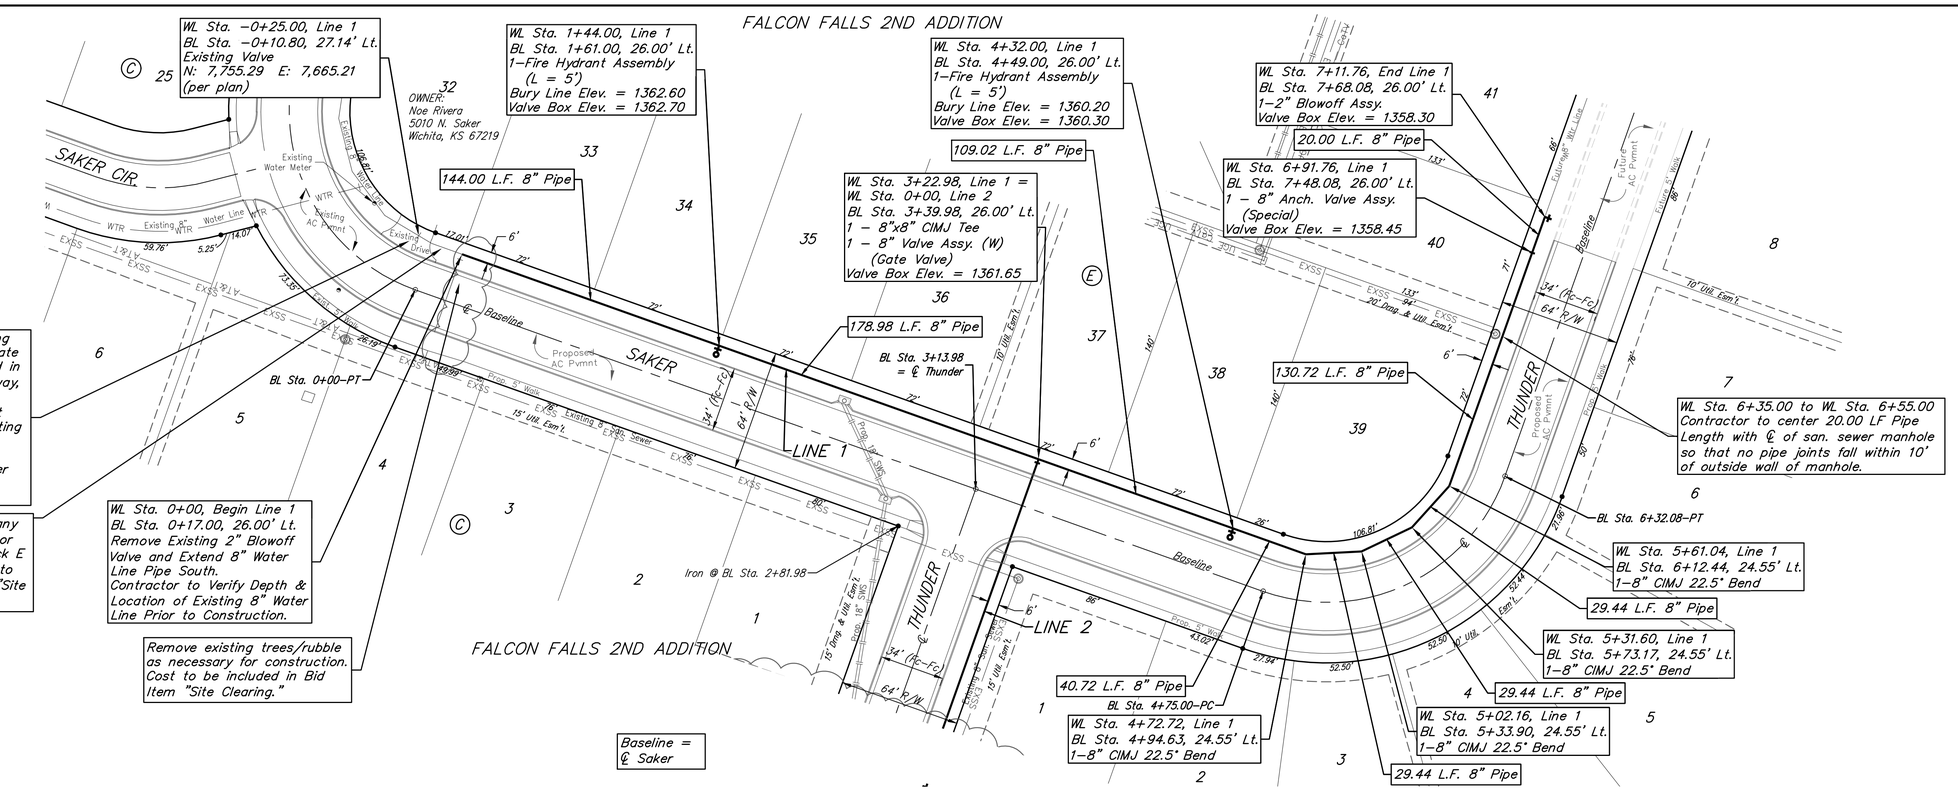

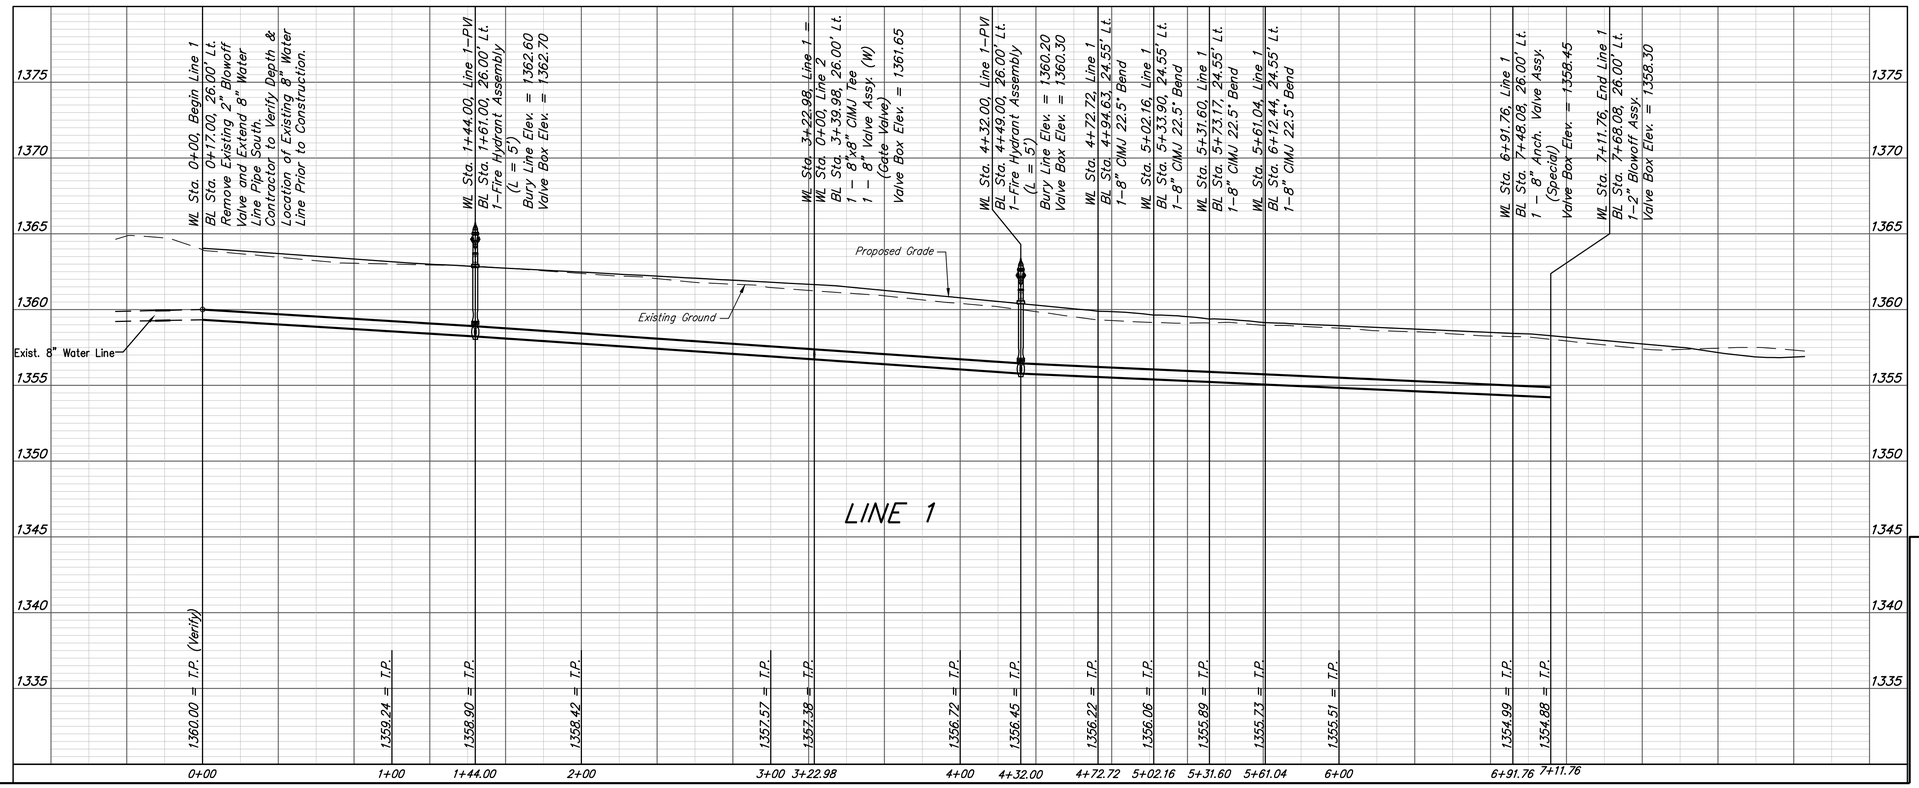

AUSTIN E. GOTTON
LICENSED
17919
8/7/18
KANSAS
PROFESSIONAL ENGINEER

Baughman

Falcon Falls 2nd Addition - Phase 4A

LINE 1

Water Distribution System

Baughman Company, P.A. 315 Ellis St. Wichita, KS 67211 P 316-262-7271 F 316-262-0149
ENGINEERING | SURVEYING | PLANNING | LANDSCAPE ARCHITECTURE

PROJECT NUMBER 448-90109	DESIGN AEG / DRAWN JAK
REVISIONS:	APPROVED / DATE 8/07/18
	SCALE Noted
	SHEET **4** OF **14**

C:\Projects\Falcon Falls 2nd\Phase 4A\WTR 1805-E011\WTR PLANS.dwg