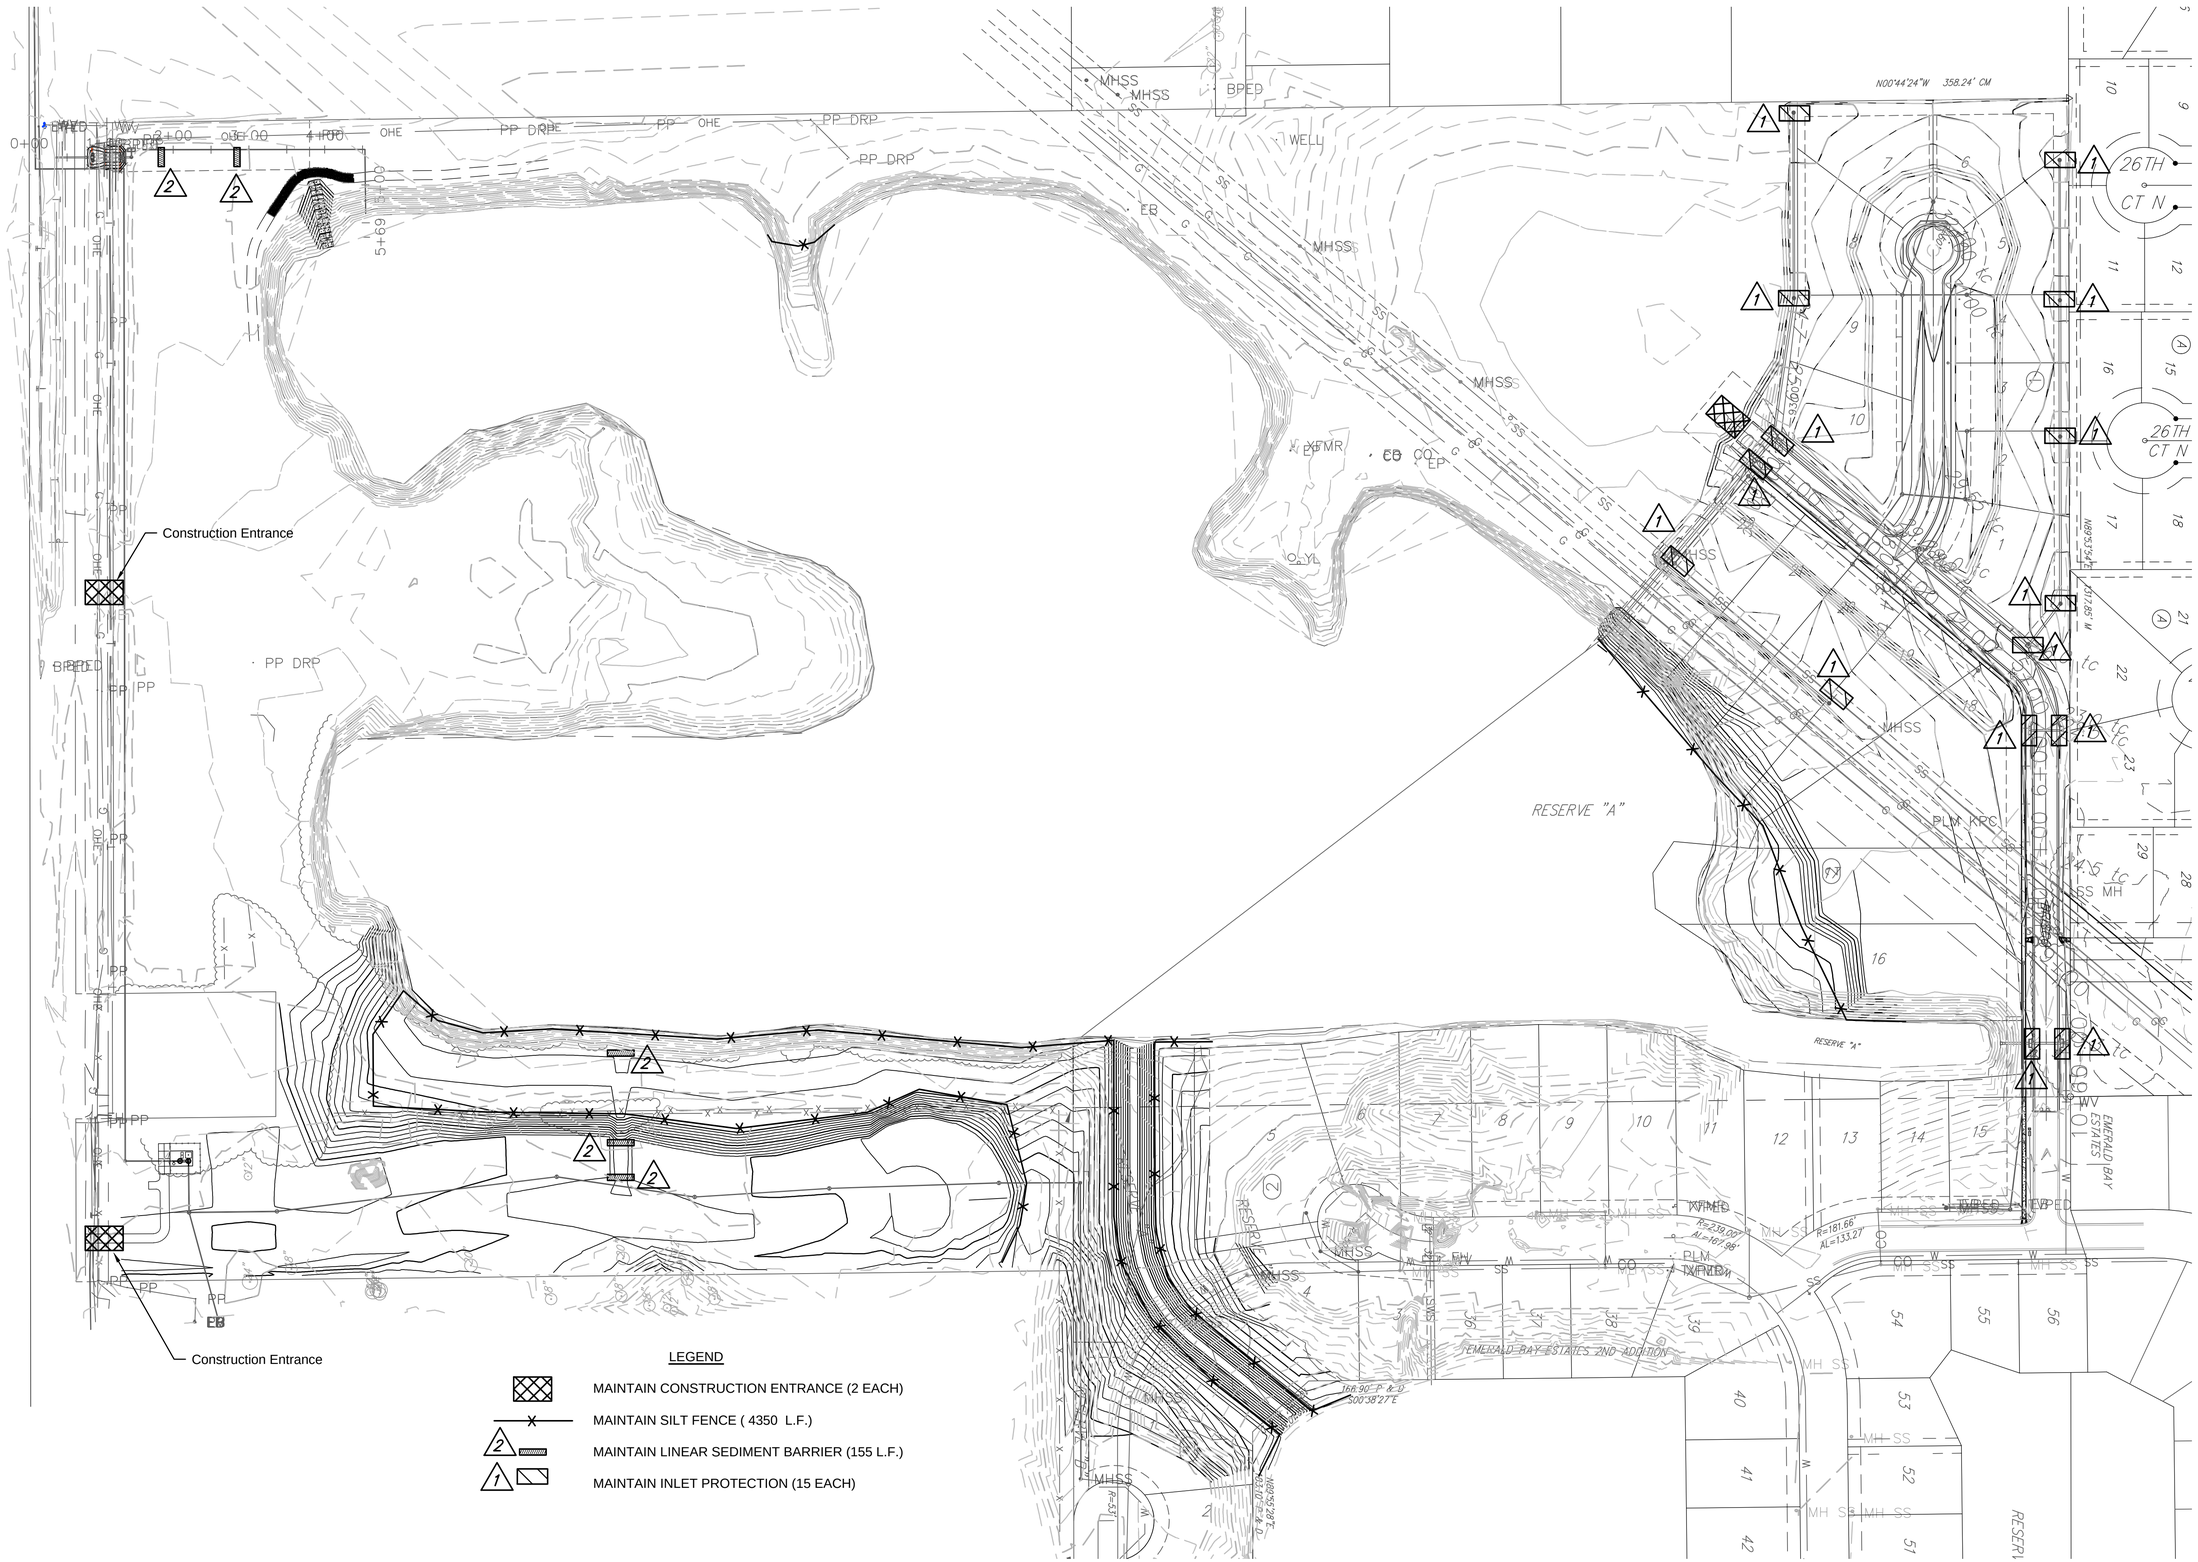

File: L:\2017\17264883 - Emerald Bay 3rd Improvements\Drawings\C3D\SWD\Erosion Control Plan-Paving.dwg Last Save: 7/10/2018 4:08 PM Last saved by: DRStandrich
Last plotted by: Standrich, Daryl R. Plot Style: ---- Plot Scale: 1:2.5849 Plot Date: 7/16/2018 9:41 AM Plotter used: None

GARVER

© 2018 GARVER, LLC
THIS DOCUMENT, ALONG WITH THE IDEAS AND DESIGNS CONVEYED HEREIN, SHALL BE CONSIDERED INSTRUMENTS OF PROFESSIONAL SERVICE AND ARE PROPERTY OF GARVER, LLC. ANY USE, REPRODUCTION, OR DISTRIBUTION OF THIS DOCUMENT, ALONG WITH THE IDEAS AND DESIGN CONTAINED HEREIN, IS PROHIBITED UNLESS AUTHORIZED IN WRITING BY GARVER, LLC OR EXPLICITLY ALLOWED IN THE GOVERNING PROFESSIONAL SERVICES AGREEMENT FOR THIS WORK.

ERIC JOHN GLOVER
LICENSED
18144
7-16-18
KANSAS
PROFESSIONAL ENGINEER

REV.	DATE	DESCRIPTION	BY

City of Wichita, KS

Emerald Bay 3rd Water Plans

Erosion Control Plan-Water

JOB NO.: 17264883
DATE: JULY 2018
DESIGNED BY: .
DRAWN BY: .

BAR IS ONE INCH ON ORIGINAL DRAWING
0 1"
IF NOT ONE INCH ON THIS SHEET, ADJUST SCALES ACCORDINGLY.

DRAWING NUMBER
.

SHEET NUMBER 8 OF 16