STATE	PROJECT NO.	YEAR	SHEET NO.	TOTAL SHEETS
KANSAS	472-85284	2018	100	103

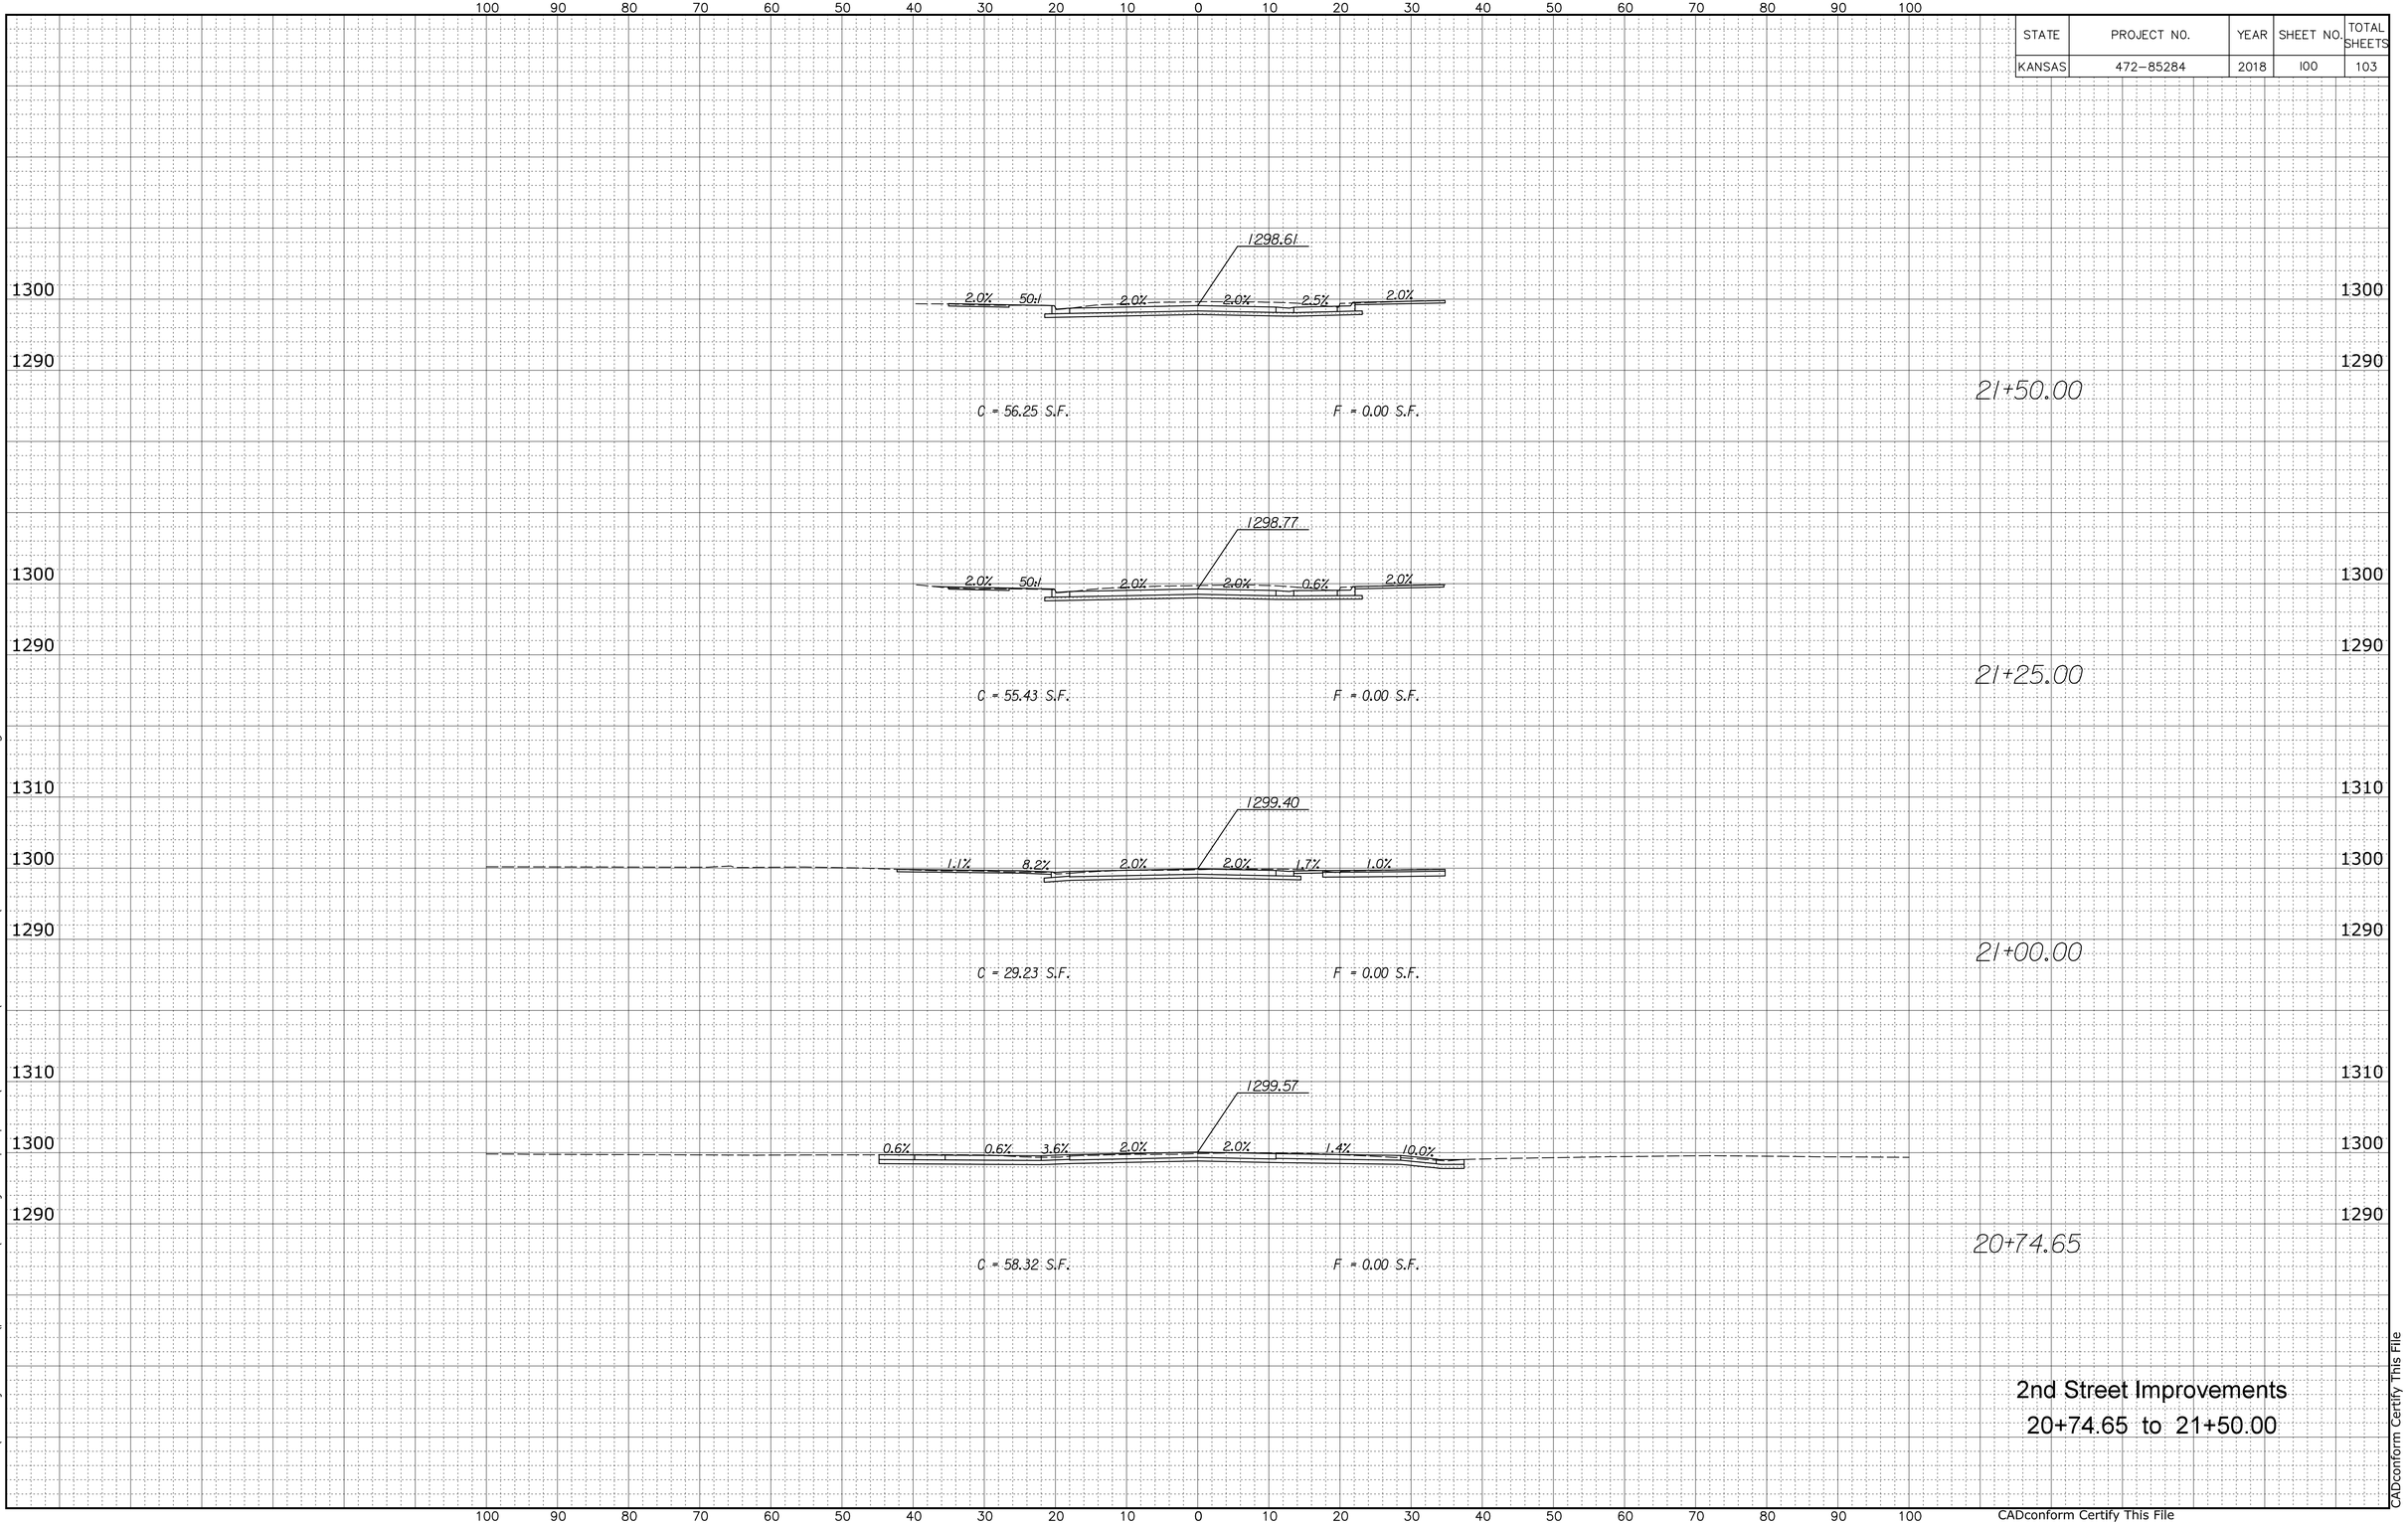

2nd Street Improvements
20+74.65 to 21+50.00

Plotted BY Road
File :c:\transystems\pw_local\transyscorp-pw1\taummel\d0494377\C-RDW-M02-801.dgn
Plotted:7/11/2018

CADconform Certify This File