LEGEND

- Contraction Joint
- Longitudinal Joint
- Expansiton Joint

SCALE

10' 0 10' 20'

1"=10'

Note:
All concrete pavement on 2nd Street shall be "Concrete Pavement, 9" (NRDJ)" unless otherwise noted in the plans or by the Engineer, for Concrete Pavement 9" (NRDJ) details, See Sheets 48 & 49

All concrete pavement on valley gutters shall be "Concrete Pavement (VG) 8" (Reinf.)" See Sheet 50

Pavement Joints shall be continued through curb & gutter and match Joint patterns where possible.

Pavement Joints shall match the existing Jointing at Washington Avenue as best as possible while maintaining proportional size panels.

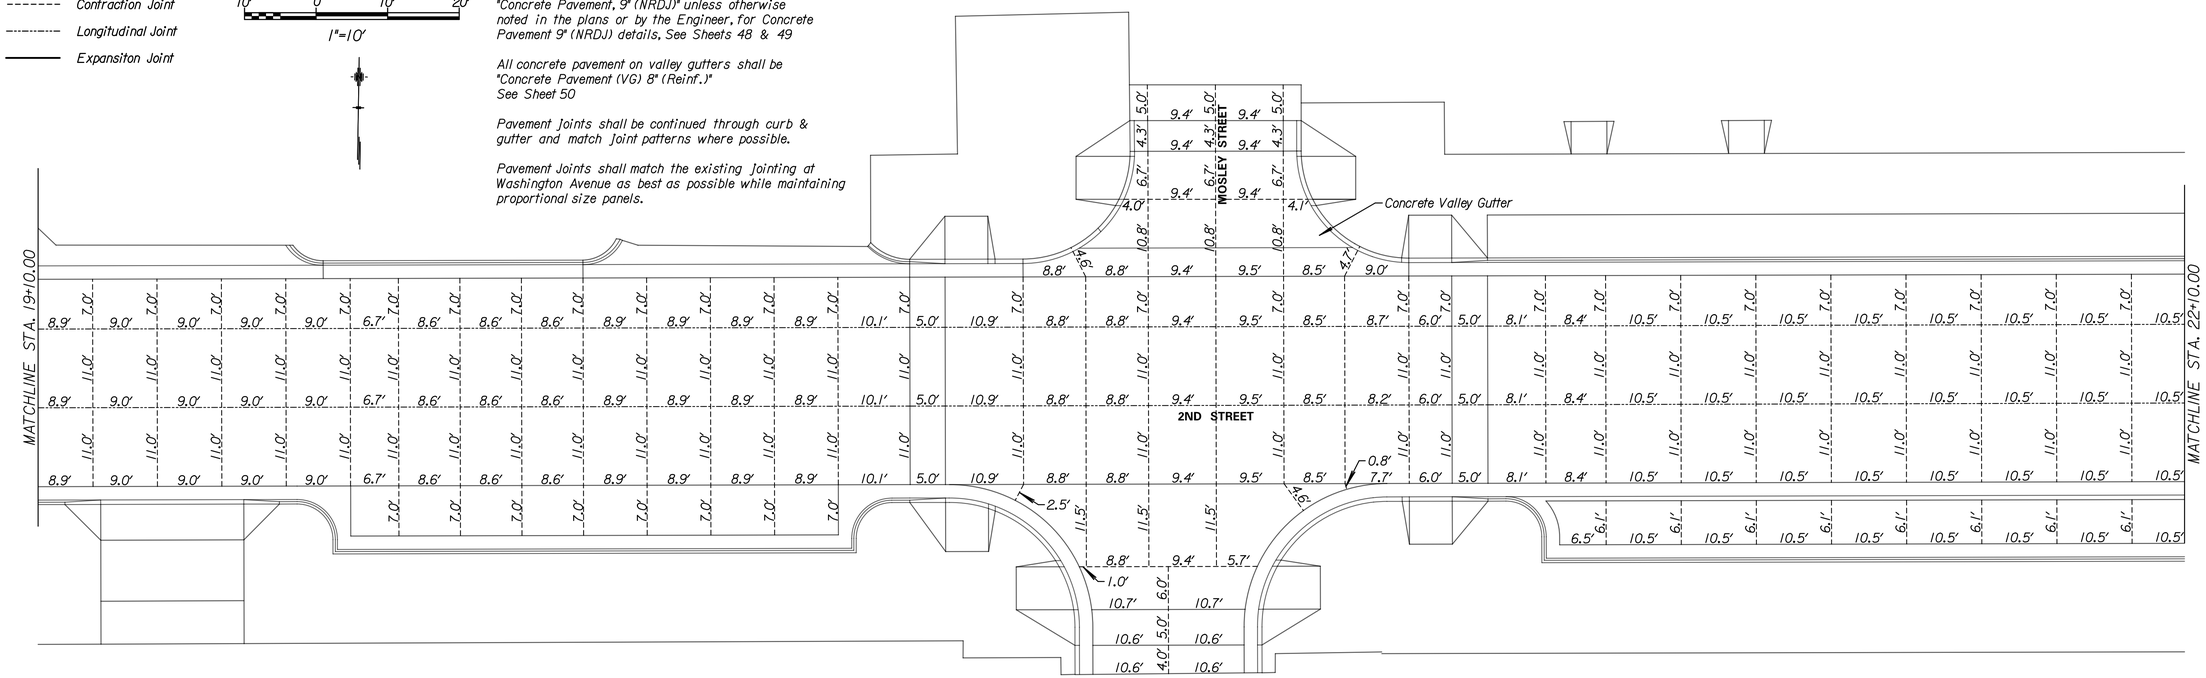

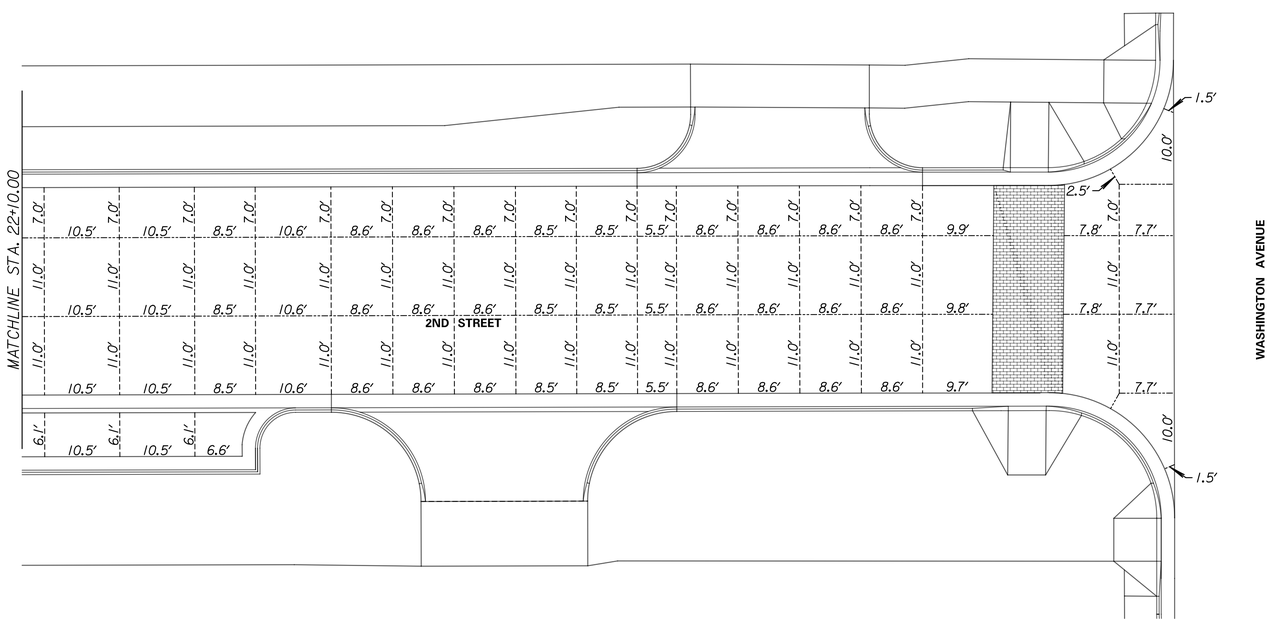

TranSystems
245 NORTH WACO
SUITE 222
WICHITA, KANSAS 67202
PHONE: 316-303-3000
FAX: 316-303-0156

CONSULTANTS:
LK ARCHITECTURE, INC.
345 RIVERVIEW
SUITE 200
WICHITA, KANSAS 67208
PHONE: 316-268-0230

2ND STREET IMPROVEMENTS
SANTA FE TO WASHINGTON IN OLD TOWN

WICHITA, KANSAS

CITY OF WICHITA

REVISIONS:

MARK	DATE	DESCRIPTION

PROJ NO: 472-85284
SCALE: 1"=10'
DATE: 7/11/2018
DESIGNED BY: TAU
DRAWN BY: TAU
CHECKED BY: MDB

SHEET TITLE:

2ND STREET IMPROVEMENTS JOINTING PLAN

SHEET NO.

34

SHEET 34 OF 103

IF THIS DRAWING IS LESS THAN 22" X 36" IT IS A REDUCED SIZE DRAWING

tauromel
7/11/2018 - 1:12:19 PM - c:\transystems\pw_local\transyscorp-pw1\tauromel\d5494377\C-JNT-M02-102.dgn