LEGEND

- 4" Concrete Sidewalk
- Brick Pavers
- Proposed Water Flow

SCALE

10' 0 10' 20'

1"=10'

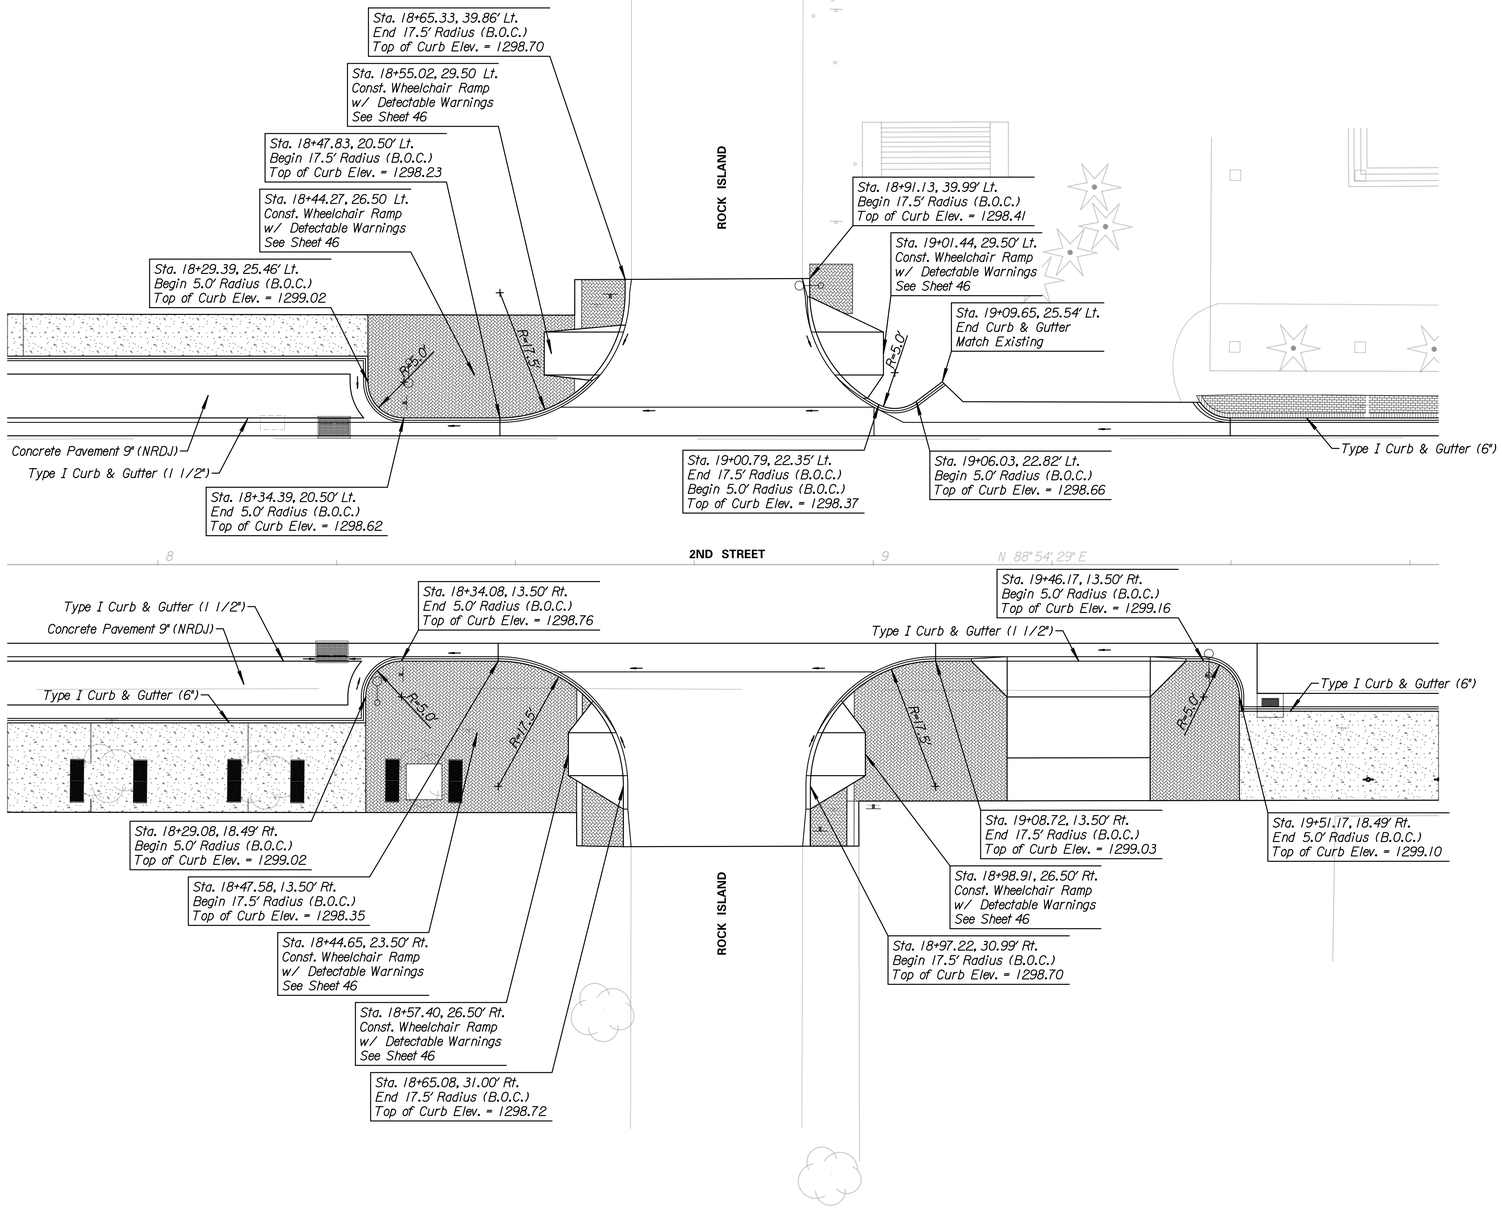

TranSystems
245 NORTH WACO
SUITE 222
WICHITA, KANSAS 67202
PHONE: 316-303-3000
FAX: 316-303-0156

CONSULTANTS:
LK ARCHITECTURE, INC.
345 RIVERVIEW
SUITE 200
WICHITA, KANSAS 67208
PHONE: 316-268-0230

2ND STREET IMPROVEMENTS
SANTA FE TO WASHINGTON IN OLD TOWN

WICHITA, KANSAS

CITY OF WICHITA

REVISIONS:

MARK	DATE	DESCRIPTION

PROJ NO: 472-85284
SCALE: 1"=10'
DATE: 7/11/2018
DESIGNED BY: TAU
DRAWN BY: TAU
CHECKED BY: MDB

SHEET TITLE:
2ND STREET & ROCK ISLAND INTERSECTION LAYOUT DETAILS

SHEET NO.
41
SHEET 41 OF 103

taummel
7/11/2018 - 1:13:02 PM - c:\transystems\ow_local\transyscorp-pw1\taummel\d0494377\C-LAY-M02-103.dgn

IF THIS DRAWING IS LESS THAN 22" X 36" IT IS A REDUCED SIZE DRAWING