LEGEND

- Phase I
- Channelizer
- Type III Barricade
- Type III Barricade w/ Sign
- Single Post/Skid Mounted Sign

Note:
†Type III Barricades and signs are to only be placed during construction through private drive or side street.

SCALE
20' 0 20' 40'
1"=20'

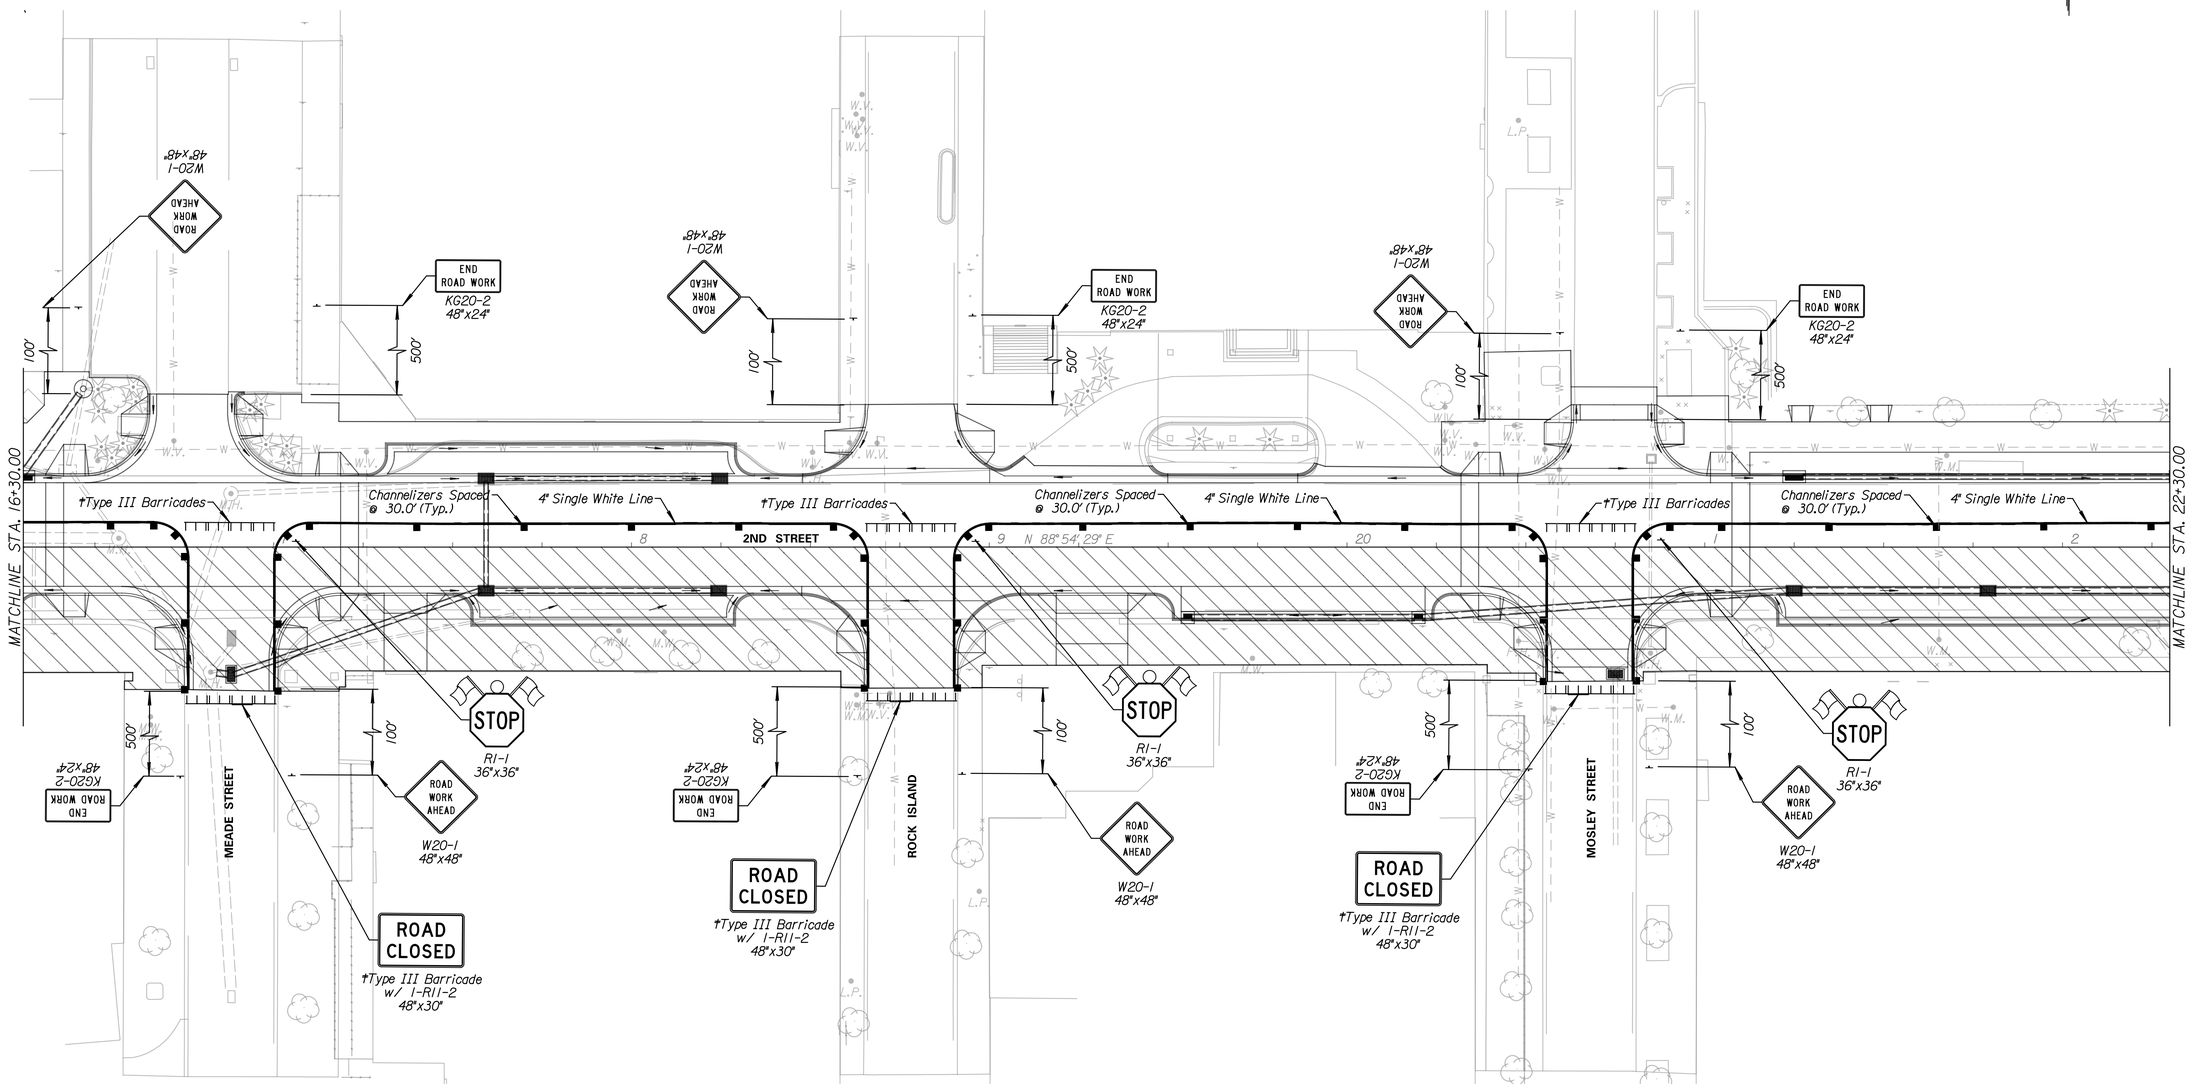

TranSystems
245 NORTH WACO
SUITE 222
WICHITA, KANSAS 67202
PHONE: 316-303-3000
FAX: 316-303-0156

CONSULTANTS:

LK ARCHITECTURE, INC.
345 RIVERVIEW
SUITE 200
WICHITA, KANSAS 67208
PHONE: 316-268-0230

2ND STREET IMPROVEMENTS
SANTA FE TO WASHINGTON IN OLD TOWN

WICHITA, KANSAS

CITY OF WICHITA

REVISIONS:

MARK	DATE	DESCRIPTION

PROJ NO: 472-85284
SCALE: 1"=20'
DATE: 7/11/2018
DESIGNED BY: MCG
DRAWN BY: MCG
CHECKED BY: TAU

SHEET TITLE:
2ND STREET IMPROVEMENTS TRAFFIC CONTROL PHASE 1

SHEET NO.
58
SHEET 58 OF 103

IF THIS DRAWING IS LESS THAN 22" X 36" IT IS A REDUCED SIZE DRAWING

taummel
7/11/2018 - 1:14:21 PM - c:\transystems\ow_local\transyscorp-pw1\taummel\d9494377\C-CPP-M02-102.dgn