Note:
The existing Old Town sign located at approx. Sta. 21+90.70, 22.00' Lt. shall remain. The Contractor is responsible for any damage to this sign during construction.

SCALE
20' 0 20' 40'
1"=20'

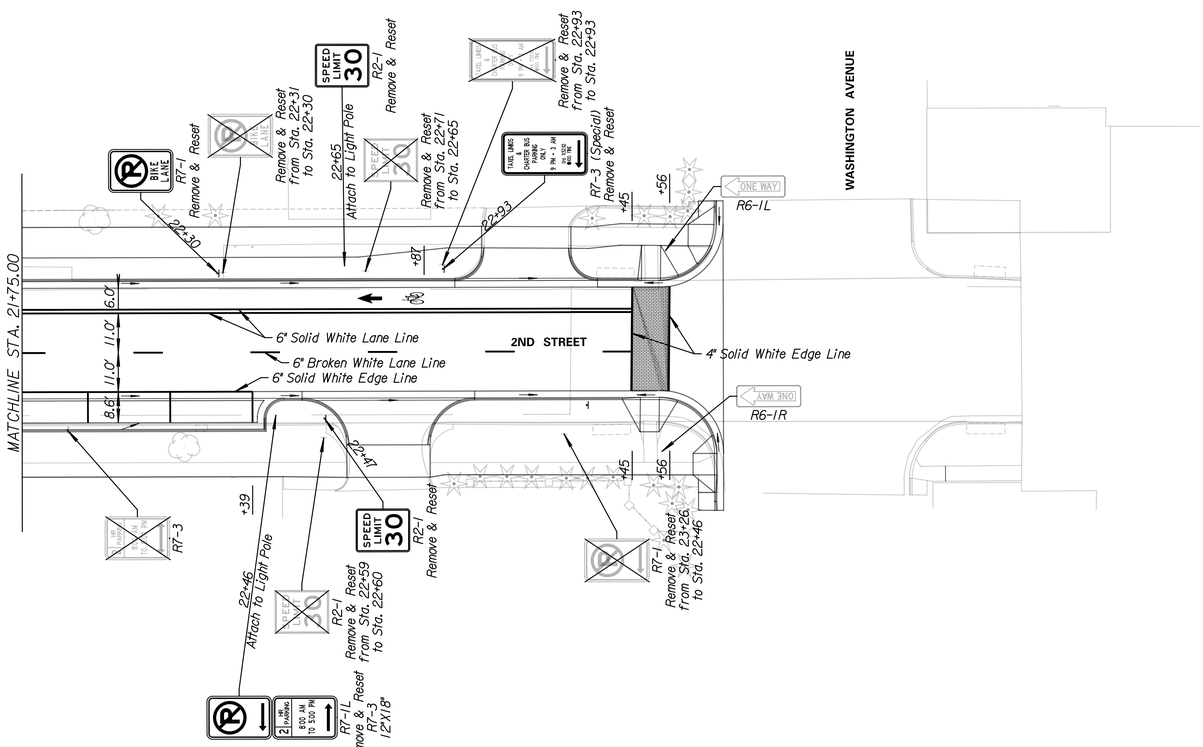

TranSystems
245 NORTH WACO
SUITE 222
WICHITA, KANSAS 67202
PHONE: 316-303-3000
FAX: 316-303-0156

CONSULTANTS:

LK ARCHITECTURE, INC.
345 RIVERVIEW
SUITE 200
WICHITA, KANSAS 67208
PHONE: 316-268-0230

2ND STREET IMPROVEMENTS
SANTA FE TO WASHINGTON IN OLD TOWN

WICHITA, KANSAS

CITY OF WICHITA

REVISIONS:

MARK	DATE	DESCRIPTION

PROJ NO: 472-85284
SCALE: 1"=20'
DATE: 7/11/2018
DESIGNED BY: TAU
DRAWN BY: TAU
CHECKED BY: MDB

SHEET TITLE:
PAVEMENT MARKING & SIGNING STA. 21+75.00 TO STA. 23+71.01

SHEET NO.
67
SHEET 67 OF 103

IF THIS DRAWING IS LESS THAN 22" X 36" IT IS A REDUCED SIZE DRAWING

tauumel
7/11/2018 - 1:15:10 PM - c:\transystems\ow_local\transyscorp-pw1\taummel\d\d1943777\C-PMK-M02-103.dgn