LEGEND

Existing Water Line (Removed)

Existing Water Line (Abandoned)

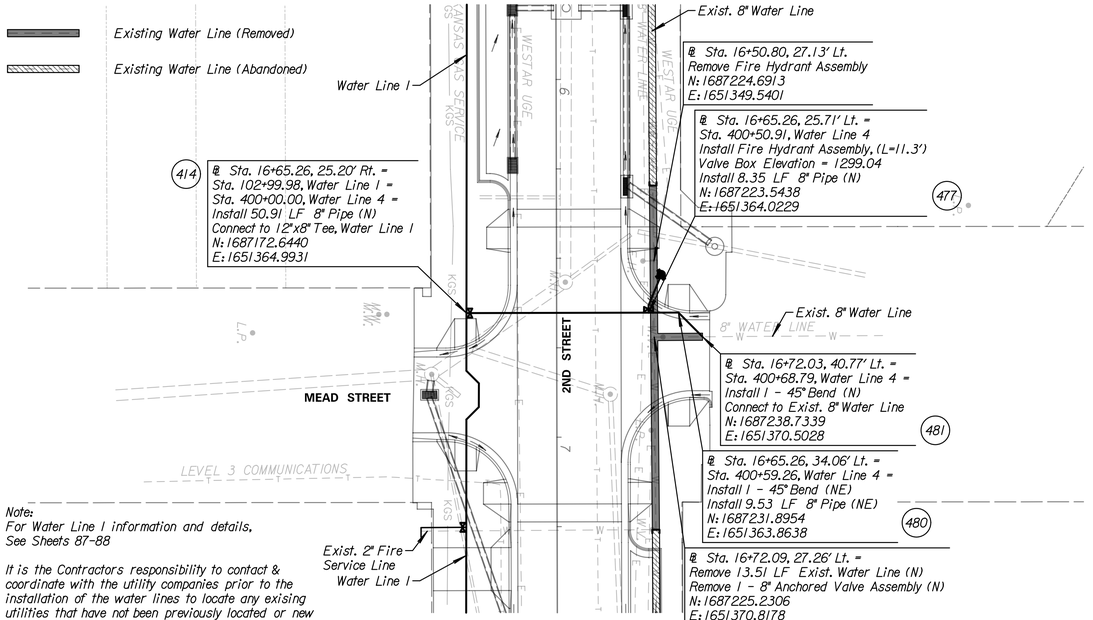

LINE 4

Note:
For Water Line 1 information and details, See Sheets 87-88

It is the Contractors responsibility to contact & coordinate with the utility companies prior to the installation of the water lines to locate any exising utilities that have not been previously located or new utilities that have been relocated.

SCALE

20' 0 20' 40'

1"=20'

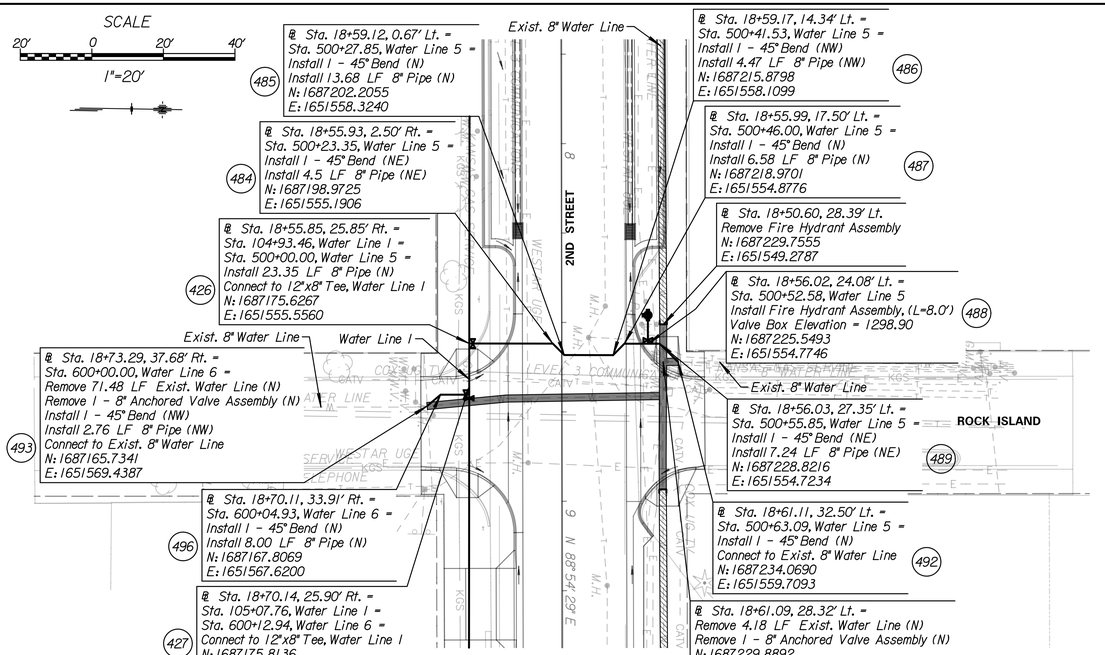

LINE 5 & 6

Utilities shown in the profile are shown at approximate depths. The Contractor is responsible for field verifying the locations of utilities prior to construction in that area.

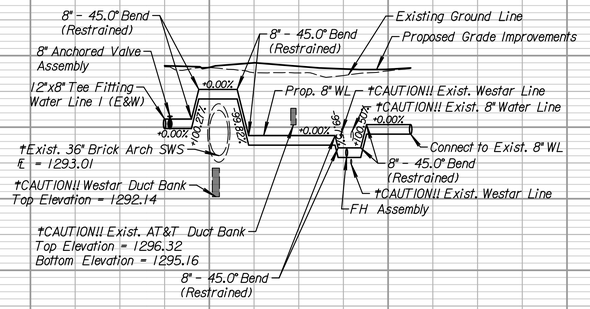

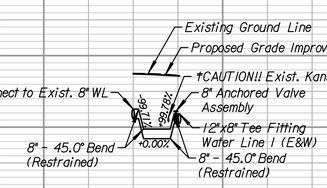

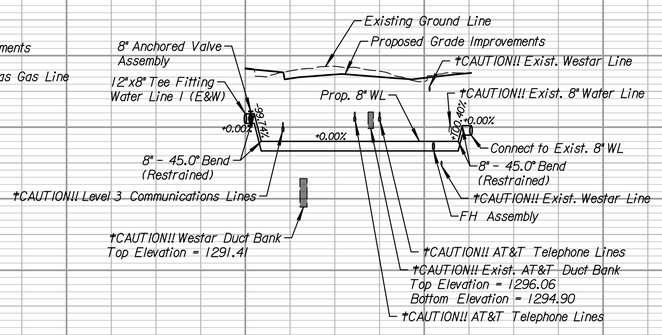

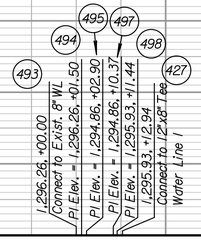

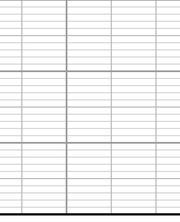

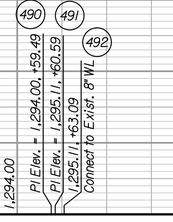

400 / 500 / 600 / 500 /

IF THIS DRAWING IS LESS THAN 22" X 36" IT IS A REDUCED SIZE DRAWING

TranSystems
245 NORTH WACO
SUITE 222
WICHITA, KANSAS 67202
PHONE: 316-303-3000
FAX: 316-303-0156

CONSULTANTS:
LK ARCHITECTURE, INC.
345 RIVERVIEW
SUITE 200
WICHITA, KANSAS 67208
PHONE: 316-268-0230

2ND STREET IMPROVEMENTS
SANTA FE TO WASHINGTON IN OLD TOWN

WICHITA, KANSAS

CITY OF WICHITA

REVISIONS:

MARK	DATE	DESCRIPTION

PROJ NO: 472-85284
SCALE: 1"=20'
DATE: 7/11/2018
DESIGNED BY: TAU
DRAWN BY: TAU
CHECKED BY: MDB

SHEET TITLE:
2ND STREET WATER LINE IMPROVEMENTS LINE 4, 5, & 6

SHEET NO.
90
SHEET 90 OF 103

tsummel
7/11/2018 - 1:16:33 PM - c:\transystems\pw_local\transystemscorp.pw\tsummel\d0494377\C-UTL-M02-104.dgn