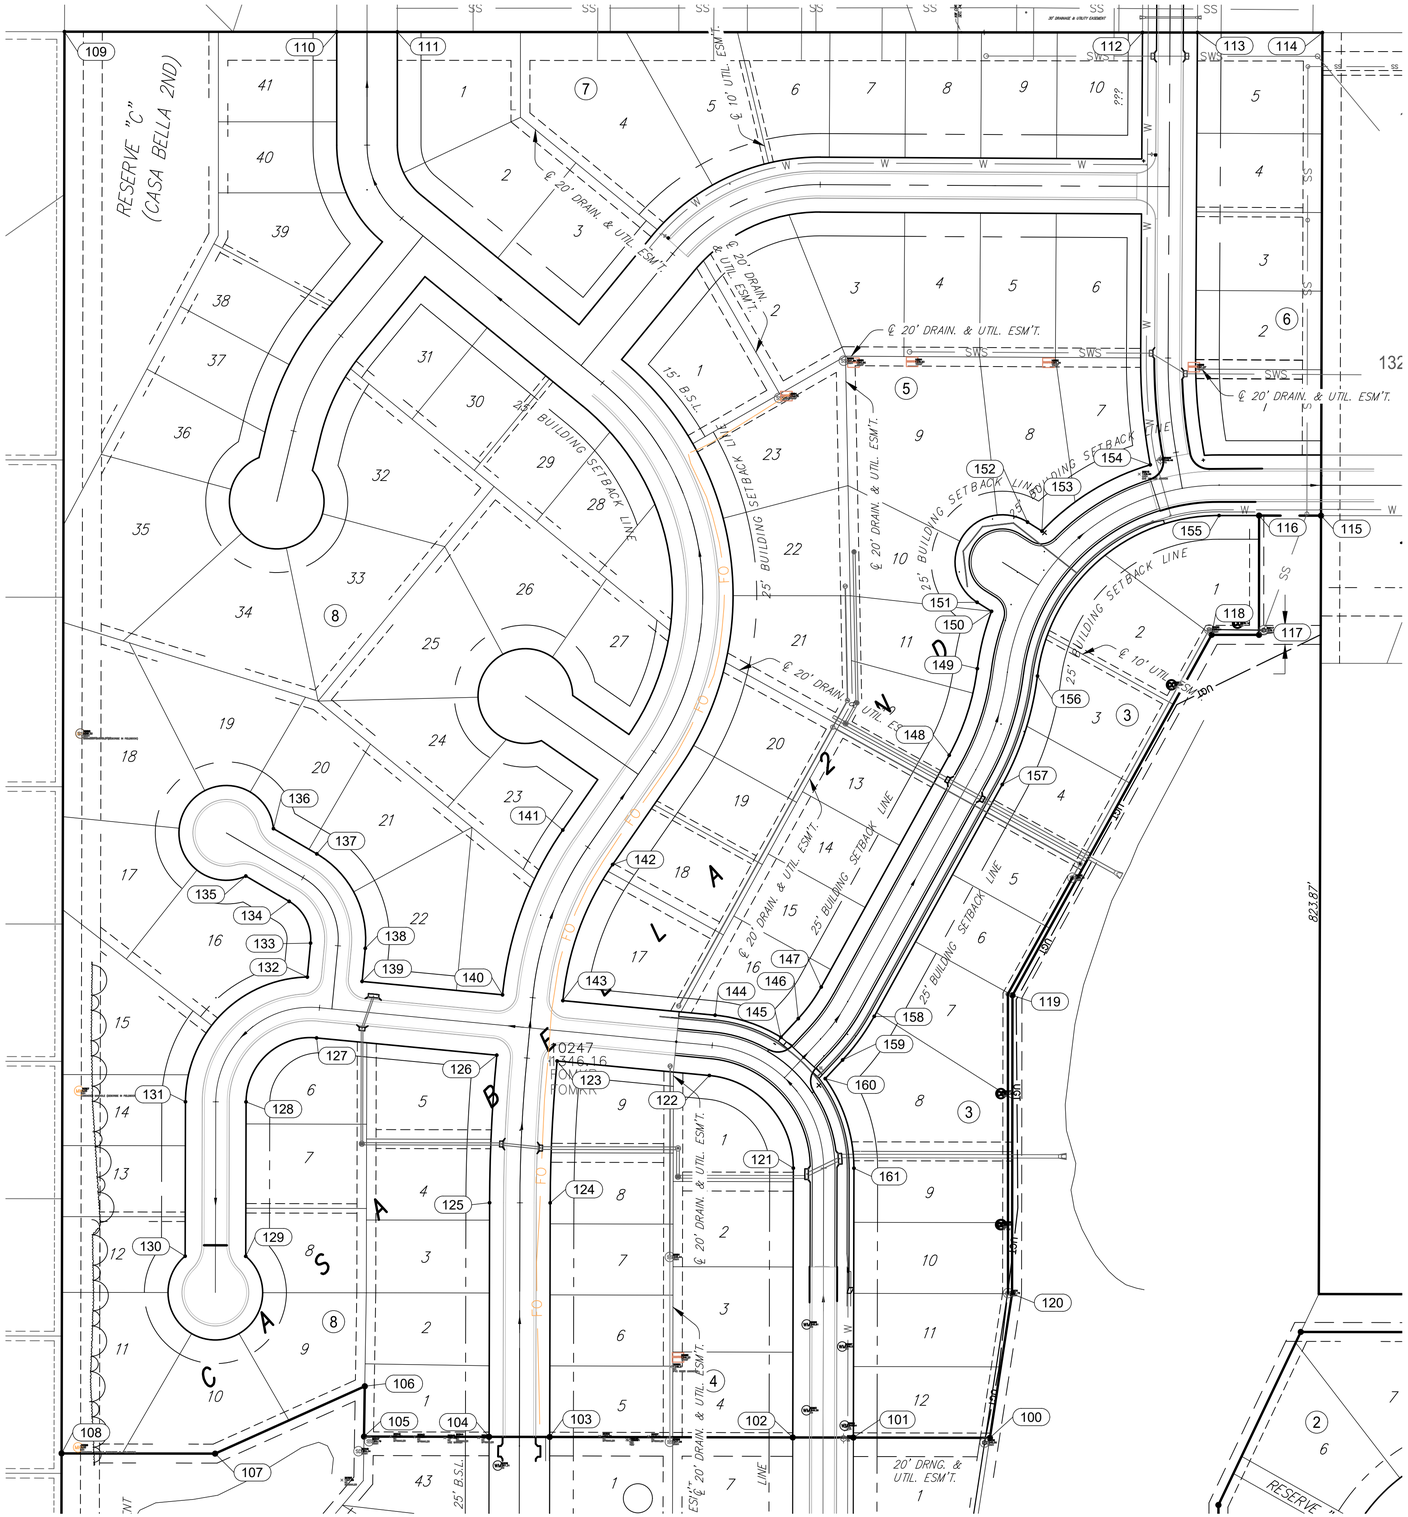


| Point Table | | | |
|---|---|---|---|
| Point # | Northing | Easting | Description |
| 100 | 21177.53 | 20982.50 | ADDITION COR. |
| 101 | 21177.82 | 20838.36 | BLOCK COR. |
| 102 | 21177.95 | 20774.36 | BLOCK COR. |
| 103 | 21178.47 | 20517.72 | BLOCK COR. |
| 104 | 21178.59 | 20453.72 | BLOCK COR. |
| 105 | 21178.86 | 20321.62 | ADDITION COR. |
| 106 | 21232.00 | 20322.46 | ADDITION COR. |
| 107 | 21160.87 | 20164.45 | ADDITION COR. |
| 108 | 21161.09 | 20002.34 | ADDITION COR. |
| 109 | 22662.17 | 20005.36 | ADDITION COR. |
| 110 | 22661.96 | 20292.83 | BLOCK COR. |
| 111 | 22661.91 | 20356.83 | BLOCK COR. |
| 112 | 22661.33 | 21143.63 | BLOCK COR. |
| 113 | 22661.28 | 21201.63 | BLOCK COR. |
| 114 | 22661.19 | 21333.58 | ADDITION COR. |
| 115 | 22151.20 | 21332.11 | ADDITION COR. |
| 116 | 22151.27 | 21266.72 | ADDITION COR. |
| 117 | 22025.33 | 21266.59 | ADDITION COR. |
| 118 | 22025.38 | 21216.59 | ADDITION COR. |
| 119 | 21644.76 | 21006.33 | ADDITION COR. |
| 120 | 21329.76 | 21005.92 | ADDITION COR. |
| 121 | 21462.31 | 20774.93 | PC |
| 122 | 21560.06 | 20686.27 | PT |
| 123 | 21575.45 | 20525.52 | pt/block cor. |
| 124 | 21425.63 | 20518.22 | PC |
| 125 | 21425.76 | 20454.22 | PC |
| 126 | 21581.54 | 20461.81 | PT/BLOCK COR. |
| 127 | 21599.75 | 20271.56 | PC |
| 128 | 21532.20 | 20197.08 | PT |
| 129 | 21369.23 | 20196.76 | BLOCK COR. |
| 130 | 21369.35 | 20132.76 | BLOCK COR. |
| 131 | 21532.33 | 20133.08 | PC |
| 132 | 21664.02 | 20261.79 | PT |
| 133 | 21699.85 | 20265.22 | PC |
| 134 | 21743.97 | 20242.60 | PT |
| 135 | 21770.67 | 20196.82 | BLOCK COR. |
| 136 | 21820.77 | 20226.04 | BLOCK COR. |
| 137 | 21794.07 | 20271.82 | PC |
| 138 | 21694.32 | 20322.96 | PT |
| 139 | 21659.45 | 20319.62 | BLOCK COR. |

| Point Table | | | |
|---|---|---|---|
| Point # | Northing | Easting | Description |
| 140 | 21645.25 | 20467.91 | PC/BLOCK COR. |
| 141 | 21819.25 | 20531.55 | PT |
| 142 | 21782.81 | 20584.16 | PC |
| 143 | 21639.15 | 20531.62 | PT/BLOCK COR. |
| 144 | 21623.77 | 20692.37 | PC |
| 145 | 21600.47 | 20761.84 | BLOCK COR. |
| 146 | 21620.15 | 20780.19 | PC |
| 147 | 21653.49 | 20804.37 | PT |
| 148 | 21898.21 | 20939.56 | PC |
| 149 | 21989.68 | 20969.21 | PRC |
| 150 | 22050.13 | 20984.25 | PT |
| 151 | 22059.69 | 20969.05 | PC |
| 152 | 22144.35 | 21022.26 | PT |
| 153 | 22134.80 | 21037.47 | BLOCK COR. |
| 154 | 22204.89 | 21151.84 | BLOCK COR. |
| 155 | 22151.32 | 21224.49 | PC |
| 156 | 21981.87 | 21032.74 | PRC |
| 157 | 21867.26 | 20995.58 | PT |
| 158 | 21622.55 | 20860.39 | PC |
| 159 | 21576.51 | 20826.99 | PT |
| 160 | 21556.83 | 20808.64 | BLOCK COR. |
| 161 | 21462.18 | 20838.93 | PT |

GARVER

© 2018 GARVER, LLC
THIS DOCUMENT, ALONG WITH THE IDEAS AND DESIGNS CONVEYED HEREIN, SHALL BE CONSIDERED INSTRUMENTS OF PROFESSIONAL SERVICE AND ARE PROPERTY OF GARVER, LLC. ANY USE, REPRODUCTION, OR DISTRIBUTION OF THIS DOCUMENT, ALONG WITH THE IDEAS AND DESIGN CONTAINED HEREIN, IS PROHIBITED UNLESS AUTHORIZED IN WRITING BY GARVER, LLC OR EXPLICITLY ALLOWED IN THE GOVERNING PROFESSIONAL SERVICES AGREEMENT FOR THIS WORK.

MARK T. DOLECHEK
LICENSED
25299
KANSAS
PROFESSIONAL ENGINEER

Digitally Signed 08/20/2018

| REV. | DATE | DESCRIPTION | BY |
|---|---|---|---|
| | | | |

CITY OF WICHITA
WICHITA, KANSAS

CASA BELLA 2nd ADD.
PHASE 5 - WATER

Addition Coordinates

JOB NO.: 18267011
DATE: July 2018
DESIGNED BY: MTD
DRAWN BY: DRS

BAR IS ONE INCH ON ORIGINAL DRAWING
0 1"
IF NOT ONE INCH ON THIS SHEET, ADJUST SCALES ACCORDINGLY.

DRAWING NUMBER
-

SHEET NUMBER 13 OF 14

File: L:\2018\18267011 - Casa Bella Phase 5\Drawings\C3D\18267011 Addition Coordinates.dwg Last Save: 8/14/2018 9:56 AM Last saved by: DRStandrich
Last plotted by: Dolechek, Mark T. Plot Style: ---- Plot Scale: 1:2.5849 Plot Date: 8/20/2018 3:48 PM Plotter used: None