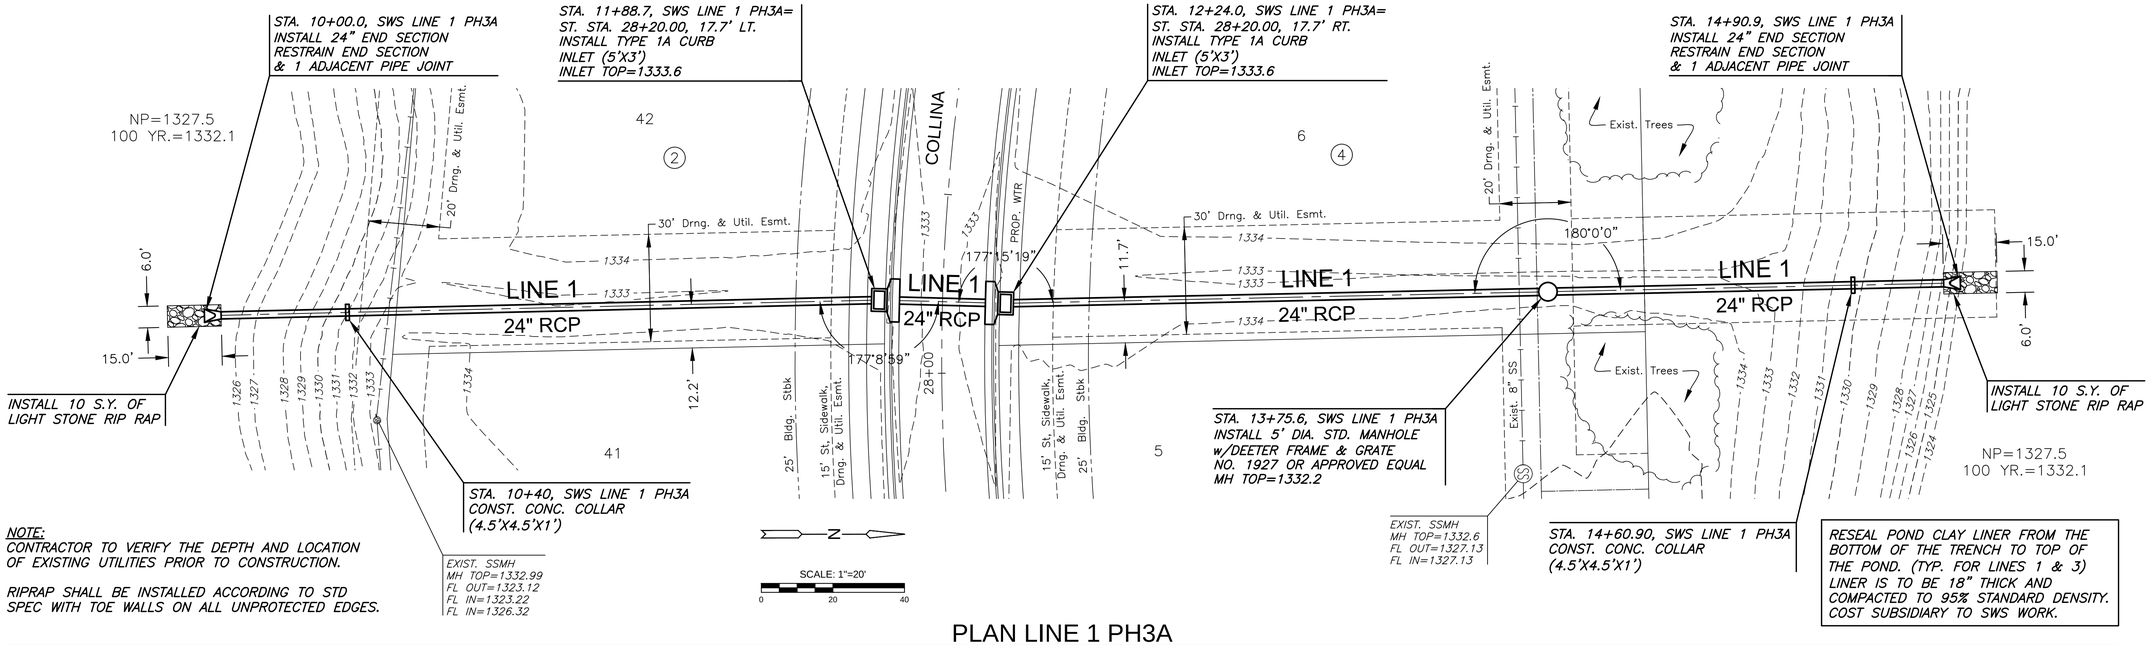

NOTE:
CONTRACTOR TO VERIFY THE DEPTH AND LOCATION OF EXISTING UTILITIES PRIOR TO CONSTRUCTION.

RIPRAP SHALL BE INSTALLED ACCORDING TO STD SPEC WITH TOE WALLS ON ALL UNPROTECTED EDGES.

PLAN LINE 1 PH3A

PROFILE LINE 1 PH3A

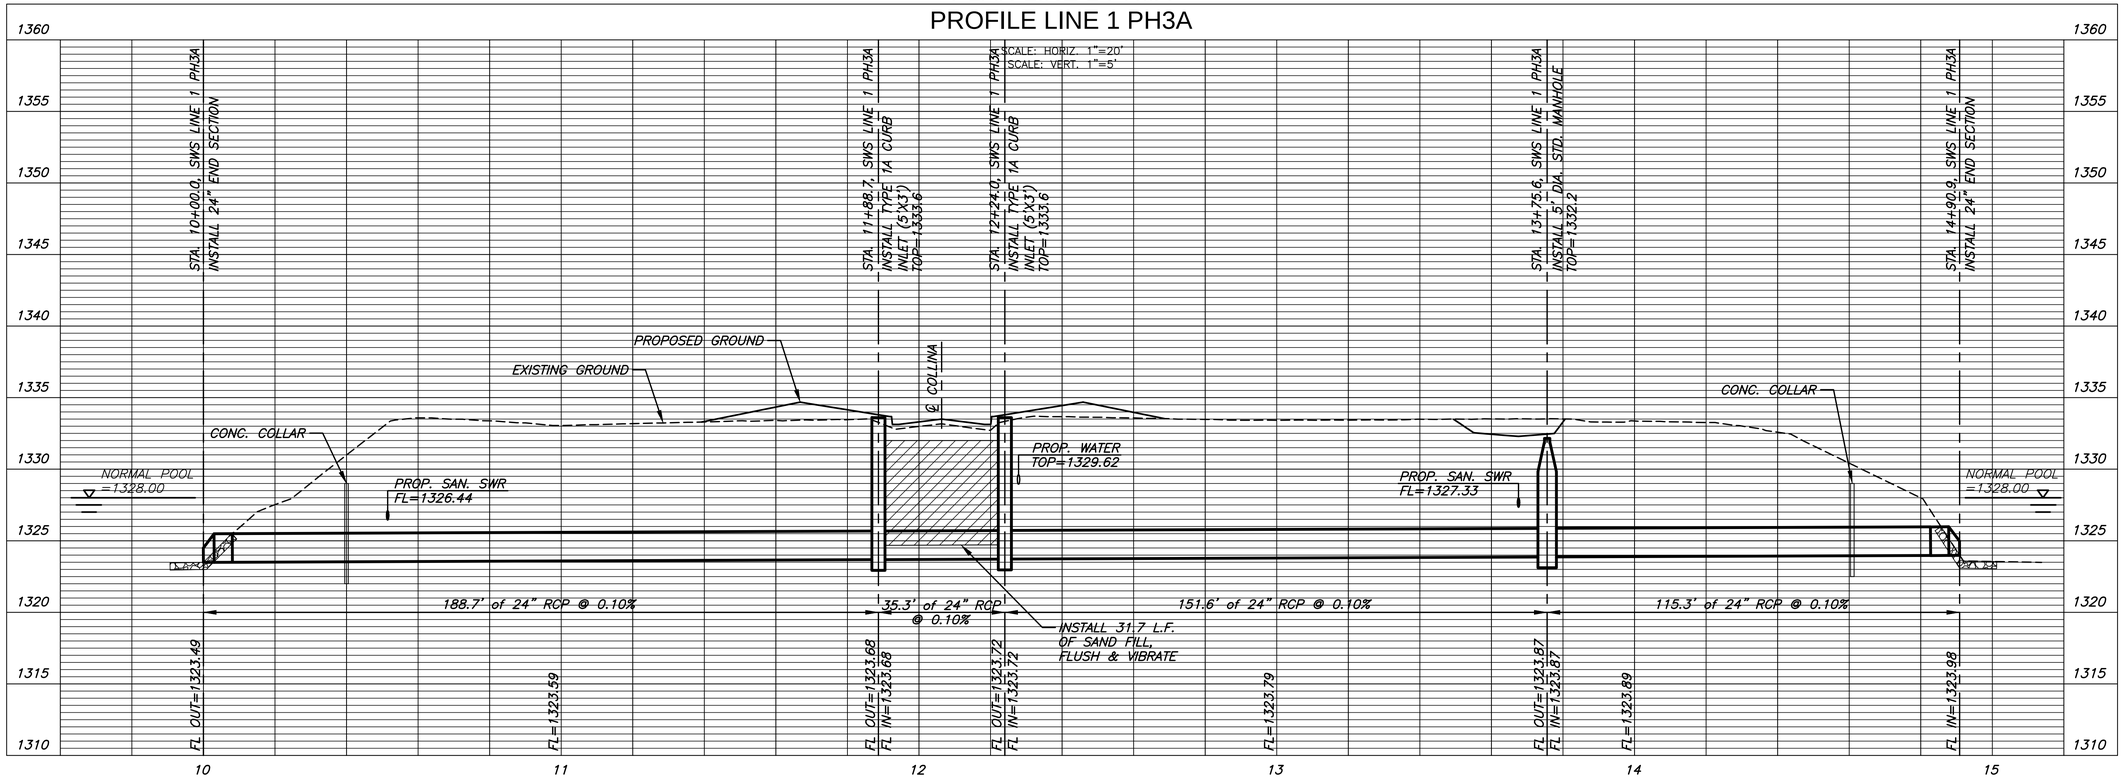

MKEC
Wichita, KS • 316-684-9600

STORM WATER SEWER PLAN FOR

ESTANCIA ADDITION

PHASE 3A

©2018
MKEC Engineering
All Rights Reserved
www.mkec.com
These drawings and their contents, including, but not limited to, all concepts, designs, & ideas are the exclusive property of MKEC Engineering (MKEC), and may not be used or reproduced in any way without the express consent of MKEC

SWS LINE 1

PROJECT NO.	468-85074
DATE	SEPT. 2018
SCALE	1" = 20'

DESIGNED	DRAWN	CHECKED
DFL	JWC	GJA

NO.	REVISION	DATE

SHEET NO.
06 OF 21

PLOTTED: Wednesday, September 19, 2018 @ 10:47AM

J:\PROJECTS\2014\1401946\2_PREMIER_ESTANCIA\05-CIVIL\CAD\SWS\RESIDENTIAL\PH3A\114462_RES_DP_01_PH3A.DWG