Notes:
1. Elevations shown are abbreviated. Add 1300 to the displayed value in order to obtain the true elevation.
2. The displayed top of curb elevation is the top of full curb. Roll curb shall be constructed except for Valley Gutter and Median Curbs.

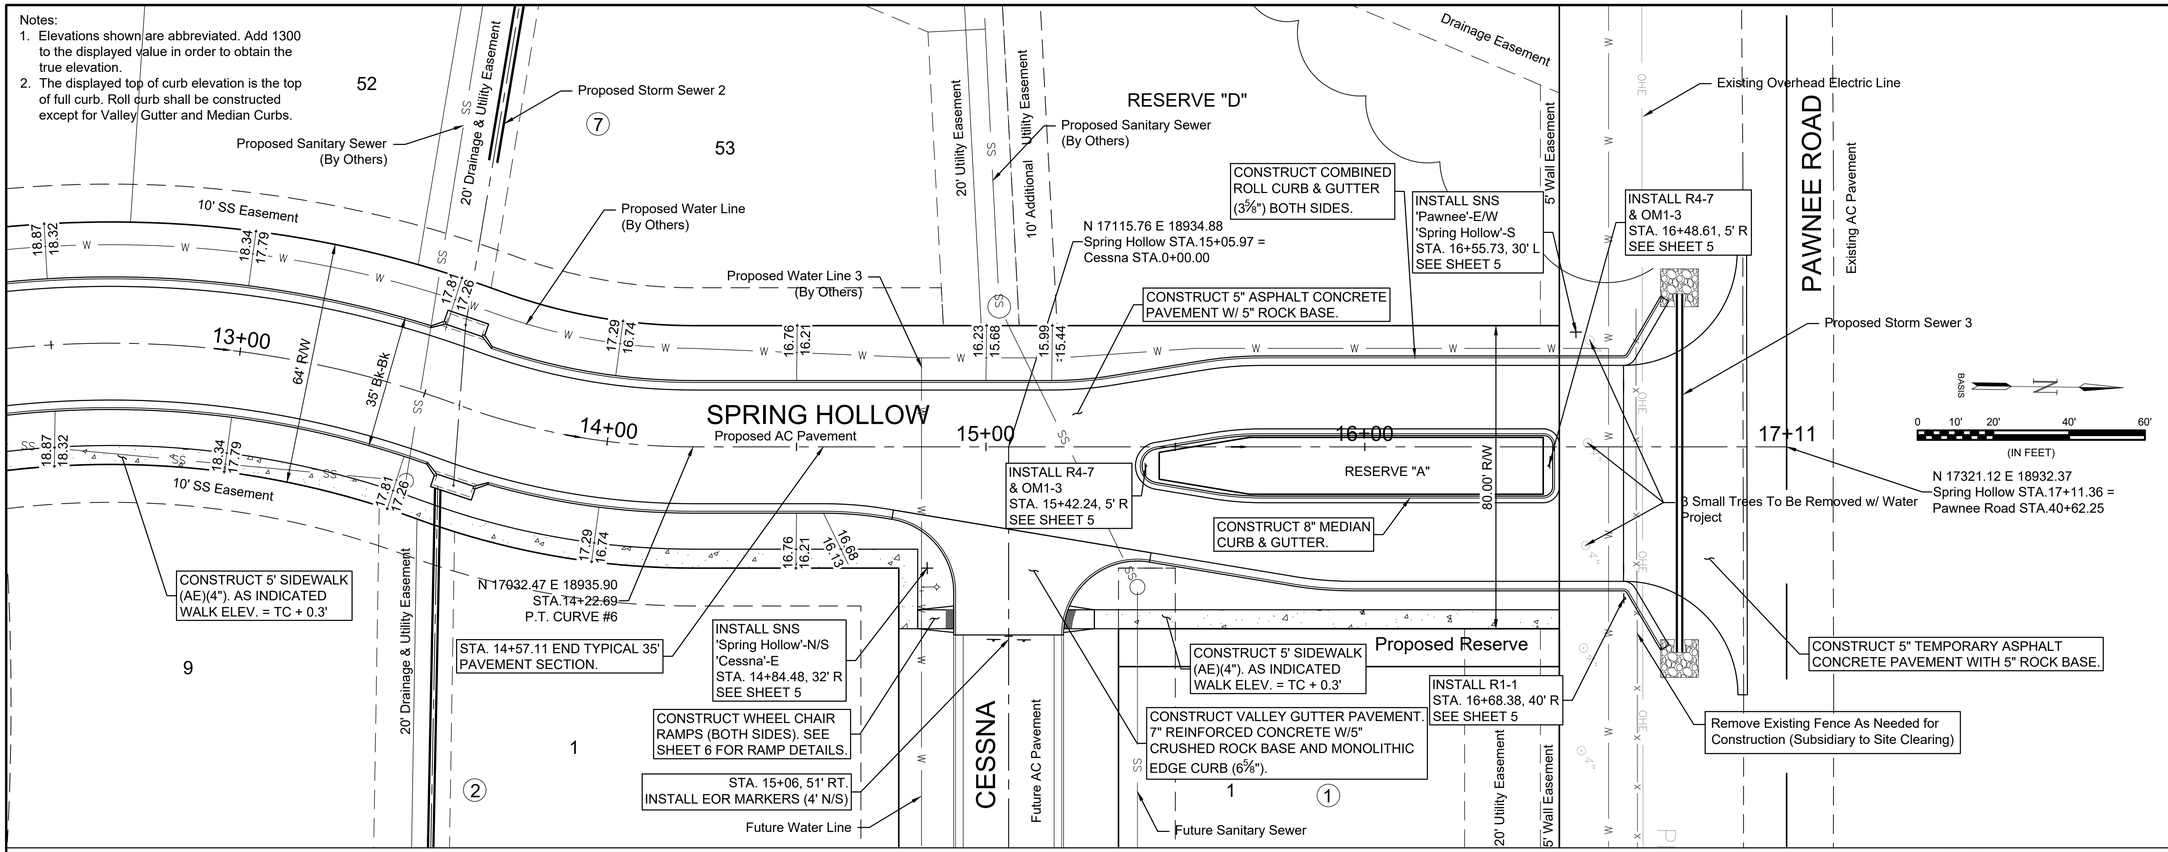

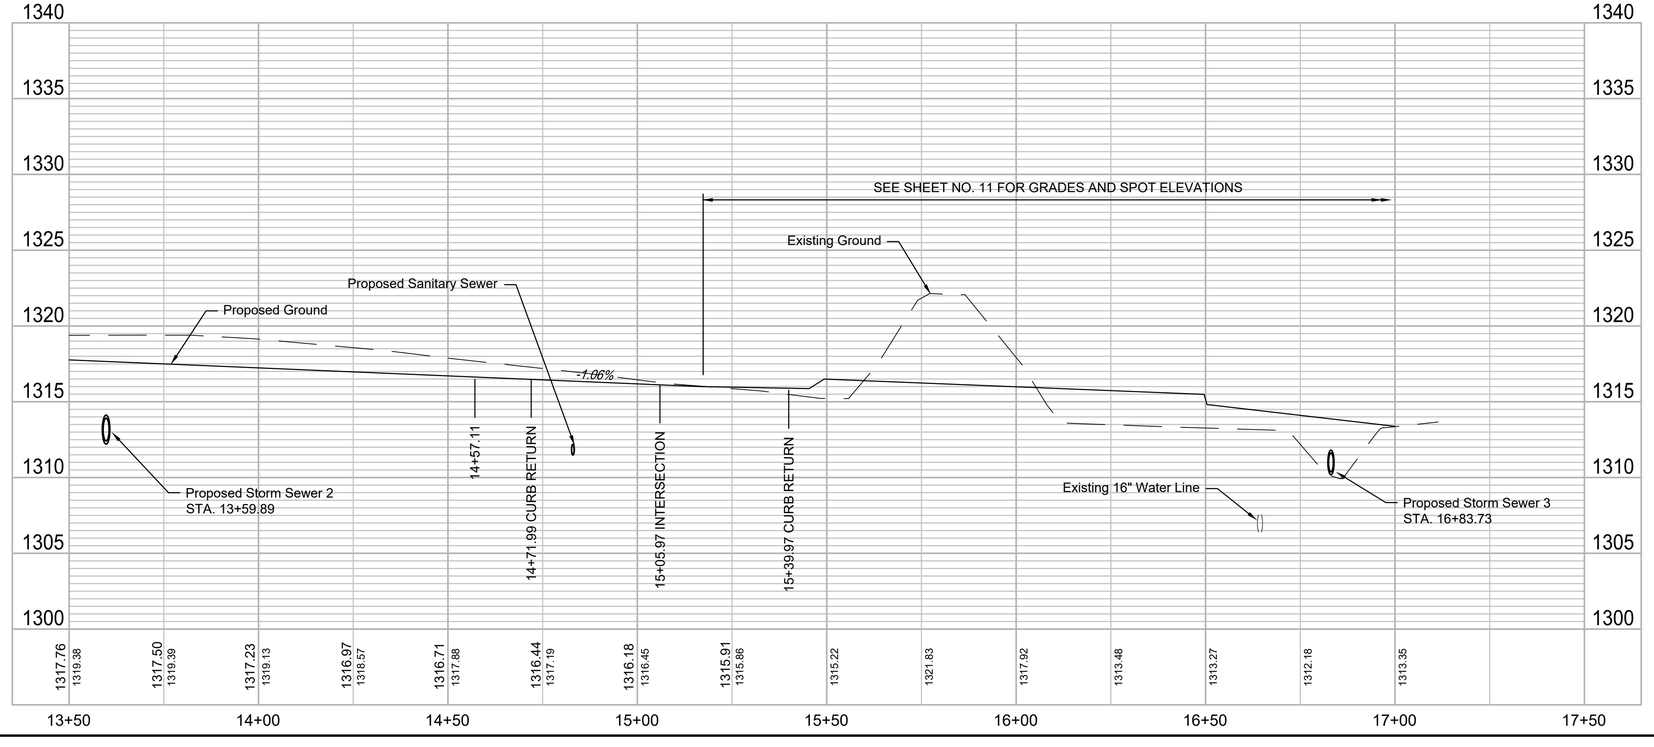

GARVER
© 2017 GARVER, LLC
THIS DOCUMENT, ALONG WITH THE IDEAS AND DESIGNS CONVEYED HEREIN, SHALL BE CONSIDERED INSTRUMENTS OF PROFESSIONAL SERVICE AND ARE PROPERTY OF GARVER, LLC. ANY USE, REPRODUCTION, OR DISTRIBUTION OF THIS DOCUMENT, ALONG WITH THE IDEAS AND DESIGN CONTAINED HEREIN, IS PROHIBITED UNLESS AUTHORIZED IN WRITING BY GARVER, LLC OR EXPLICITLY ALLOWED IN THE GOVERNING PROFESSIONAL SERVICES AGREEMENT FOR THIS WORK.

MARK T. DOLECHEK LICENSED 25299 KANSAS PROFESSIONAL ENGINEER
Digitally Signed 10/11/2018

REV.	DATE	DESCRIPTION	BY

CITY OF WICHITA
WICHITA, KS

CLEAR RIDGE ADDITION, PHASE 1

Spring Hollow

JOB NO.: 17264889
DATE: OCT 2018
DESIGNED BY: MTD
DRAWN BY: MTD/CDJ

BAR IS ONE INCH ON ORIGINAL DRAWING
0 1"
IF NOT ONE INCH ON THIS SHEET, ADJUST SCALES ACCORDINGLY.

DRAWING NUMBER
-

SHEET NUMBER 10 OF 25

File: L:\2017\17264889 - Clear Ridge Phase 1\Drawings\C3D\Paving + Storm\10 - Spring Hollow.dwg Last Save: 10/10/2018 11:25 AM Last saved by: MTDolechek
Last plotted by: Dolechek, Mark T Plot Style: ---- Plot Scale: 1:2.585 Plot Date: 10/11/2018 9:28 AM Plotter used: None