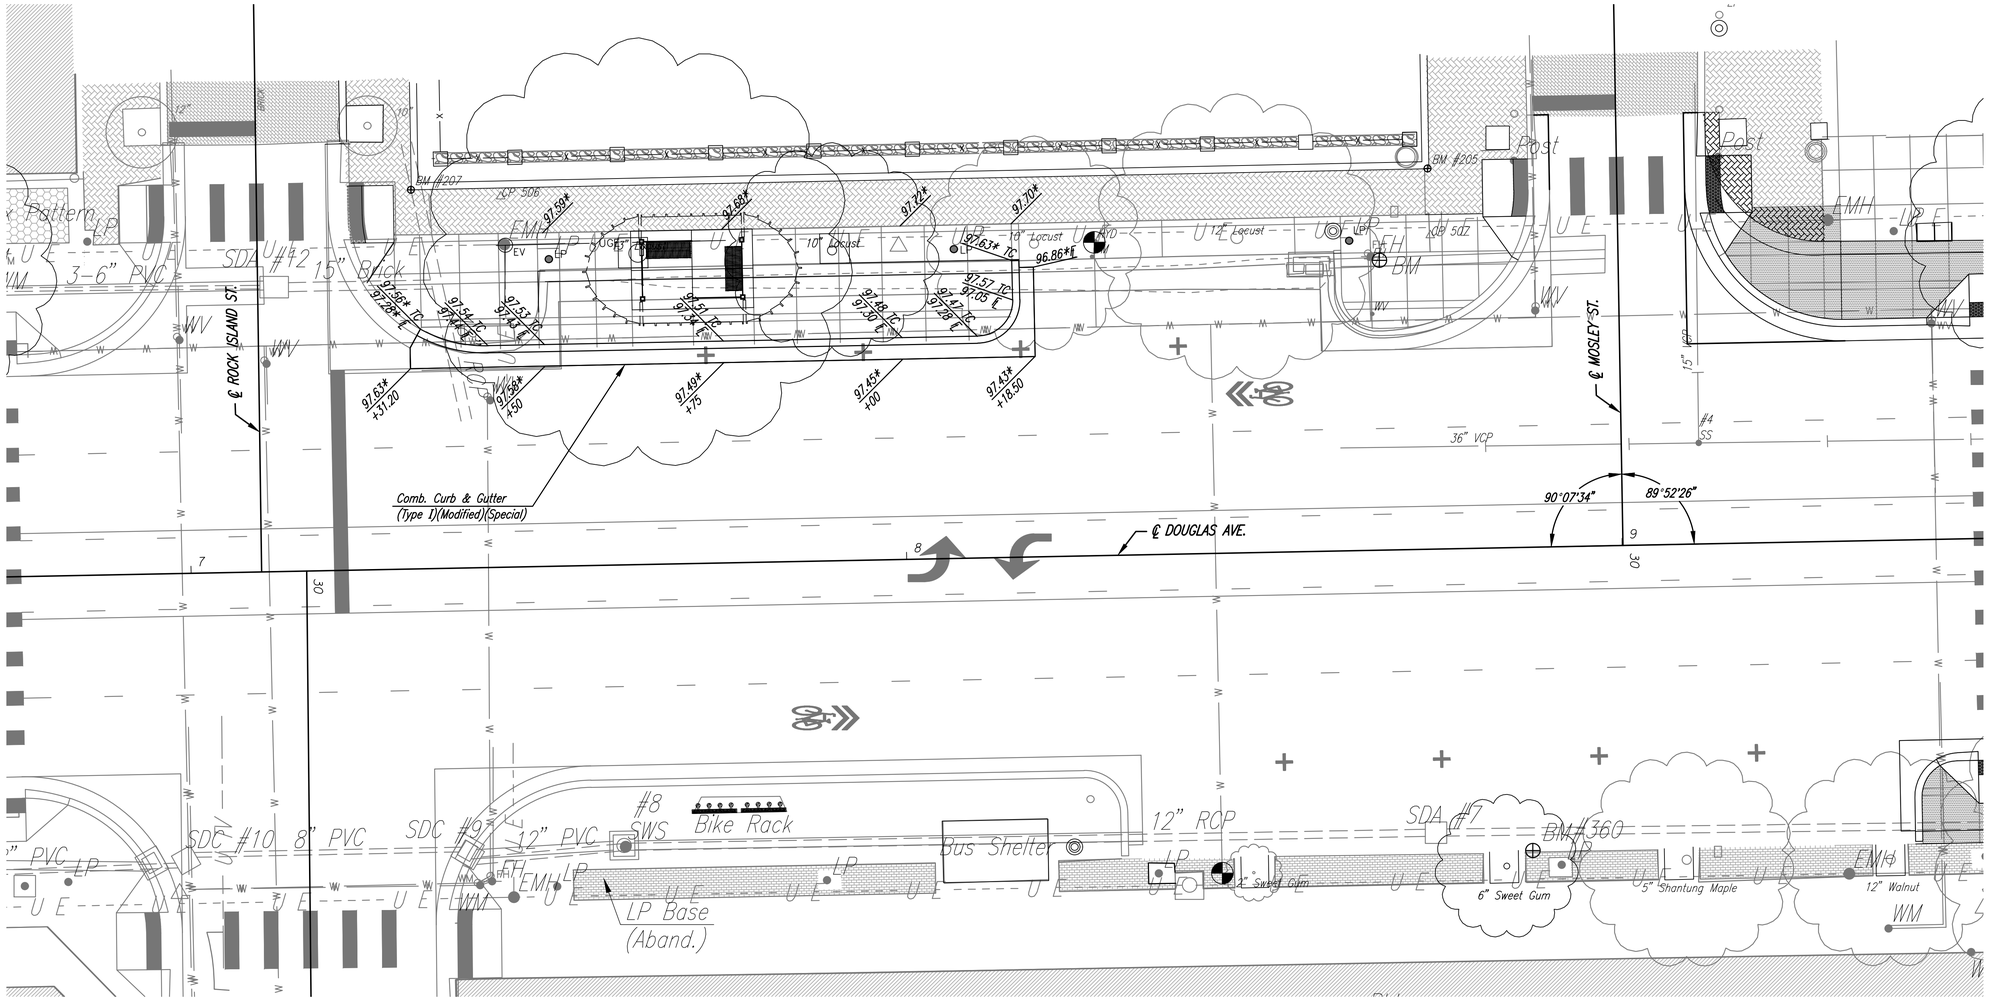

CIVIL PLAN

1"=10'-0"

NORTH

LEGEND

* – Match existing

Note:
Sidewalk Maximum Allowable Cross-Slope = 2.0%

Bench Mark 207: Chiseled square on corner of concrete at NW corner Mosley and Douglas Ave.
Elevation = 1297.54 (NAVD88)

Bench Mark 205: Chiseled square on corner of concrete at NE corner Rock Island and Douglas Ave.
Elevation = 1297.55 (NAVD88)

PRINTS ISSUED

DATE	PURPOSE	NO.
10.12.18	FOR BID	

DOUGLAS AVE. TRANSIT
SHELTER RELOCATION
WICHITA, KS

LK Architecture

Architecture • Engineering • Planning • Interior Design • Landscape Architecture

LK Architecture Inc. ©
345 RIVERVIEW, WICHITA, KS 67203
Phone (316) 268-0230 Fax: (316) 268-0205
CONTACT: Jeffery A. Best, ASLA

PROJECT NUMBER:
18484

SHEET TITLE:
INTERSECTION DETAIL DOUGLAS & ROCK ISLAND

SHEET NUMBER:
C3