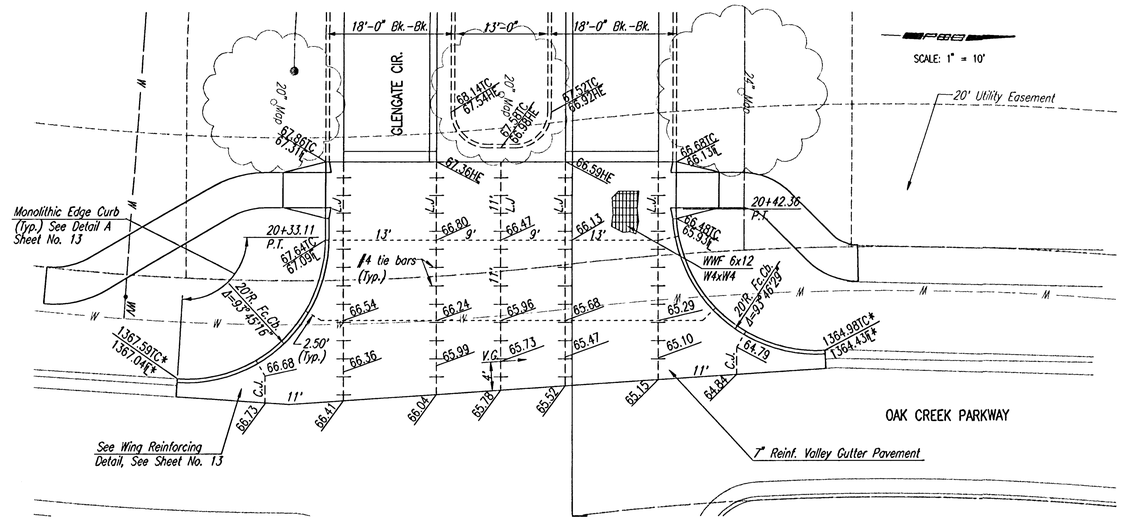

PLAN

REINFORCED VALLEY GUTTER

* Match Existing

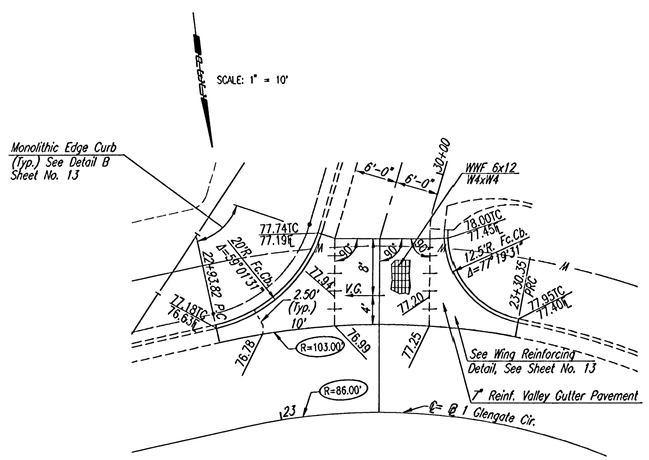

PLAN

REINFORCED VALLEY GUTTER

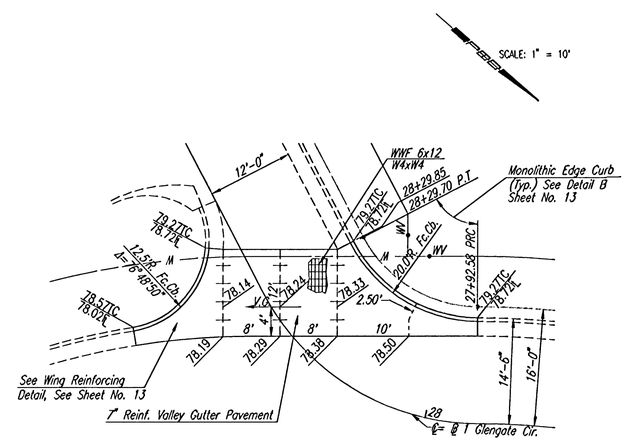

PLAN

REINFORCED VALLEY GUTTER

No.	Revision	By	Date

OAK CREEK 3RD

VALLEY GUTTER PLANS

Professional Engineering Consultants, P.A.
303 S. TOPEKA • WICHITA, KANSAS 67202
316-262-2691 • FAX 316-262-3003

Designed by	BDB, BMM	Job No.	35-06572-000	Sheet 12 of 45
Drawn by	BJS, TAT	Date	February 2006	

Saved: 10-24-2006 7:27:04 AM by BJS
Plot Scale: 1:10 10-31-2006 12:23:50 PM by BJS
Q:\2006\06572\000\06572-000-C-VALCUTPLAN