STA. 1+80.00 BEGIN TYPICAL 29' PAVEMENT SECTION.
SEE SHEET 2 FOR DETAILS
SAWCUT EXISTING PAVEMENT TO A CLEAN LINE (29.0 L.F.)
SUBSIDIARY TO 5" ASPHALT CONCRETE PAVEMENT

REMOVE EOR MARKERS SUBSIDIARY TO STREET SIGNAGE

CONSTRUCT TYPE 1A INLET HOOKUPS BOTH SIDES.

REMOVE EXISTING SIDEWALK TO NEAREST JOINT AT PROPERTY LINE. TRANSITION NEW SIDEWALK TO RIGHT OF WAY OVER FIRST TWO PANELS. PROTECT EXISTING SPRINKLERS.

CONSTRUCT 5" ASPHALT CONCRETE PAVEMENT W/ 5" ROCK BASE.

CONSTRUCT COMBINED ROLL CURB & GUTTER (3⅝") BOTH SIDES.

Prop. SS (by others)

℄ 20' DRAIN. & UTIL. ESM'T.

STA. 5+14.54 END TYPICAL 29' PAVEMENT SECTION.

STA. 5+16, 4.0' LT. & RT. INSTALL EOR MARKERS

N 21557.58 E 20765.59
BONITA STA. 3+91.26
MICHELLE STA. 10+00.00

Curve # 1
Rad = 130.00'
L = 192.06'
Δ=84°38'52"

PC: 2+84.36
PT: 4+76.42
Mid: 3+80.39

Prop. SS (by others)

CONSTRUCT 5' SIDEWALK (AE)(4"). AS INDICATED WALK ELEV. = TC + 0.4'

STA. 4+19, 22.5' RT
INSTALL SNS
"MICHELLE"
"BONITA"
SEE SHEET NO. 6

CONSTRUCT WHEELCHAIR RAMP (BOTH SIDES)

Prop. Water (by others)

STA. 3+64, 22.5' RT
INSTALL SNS
"MICHELLE"
SEE SHEET NO. 6

Prop. SWS (by others)

MICHELLE

BONITA

1+00 2+00 3+00 4+00 5+00 6+00

Existing Asphalt

0 10' 20' 40' 60'
(IN FEET)

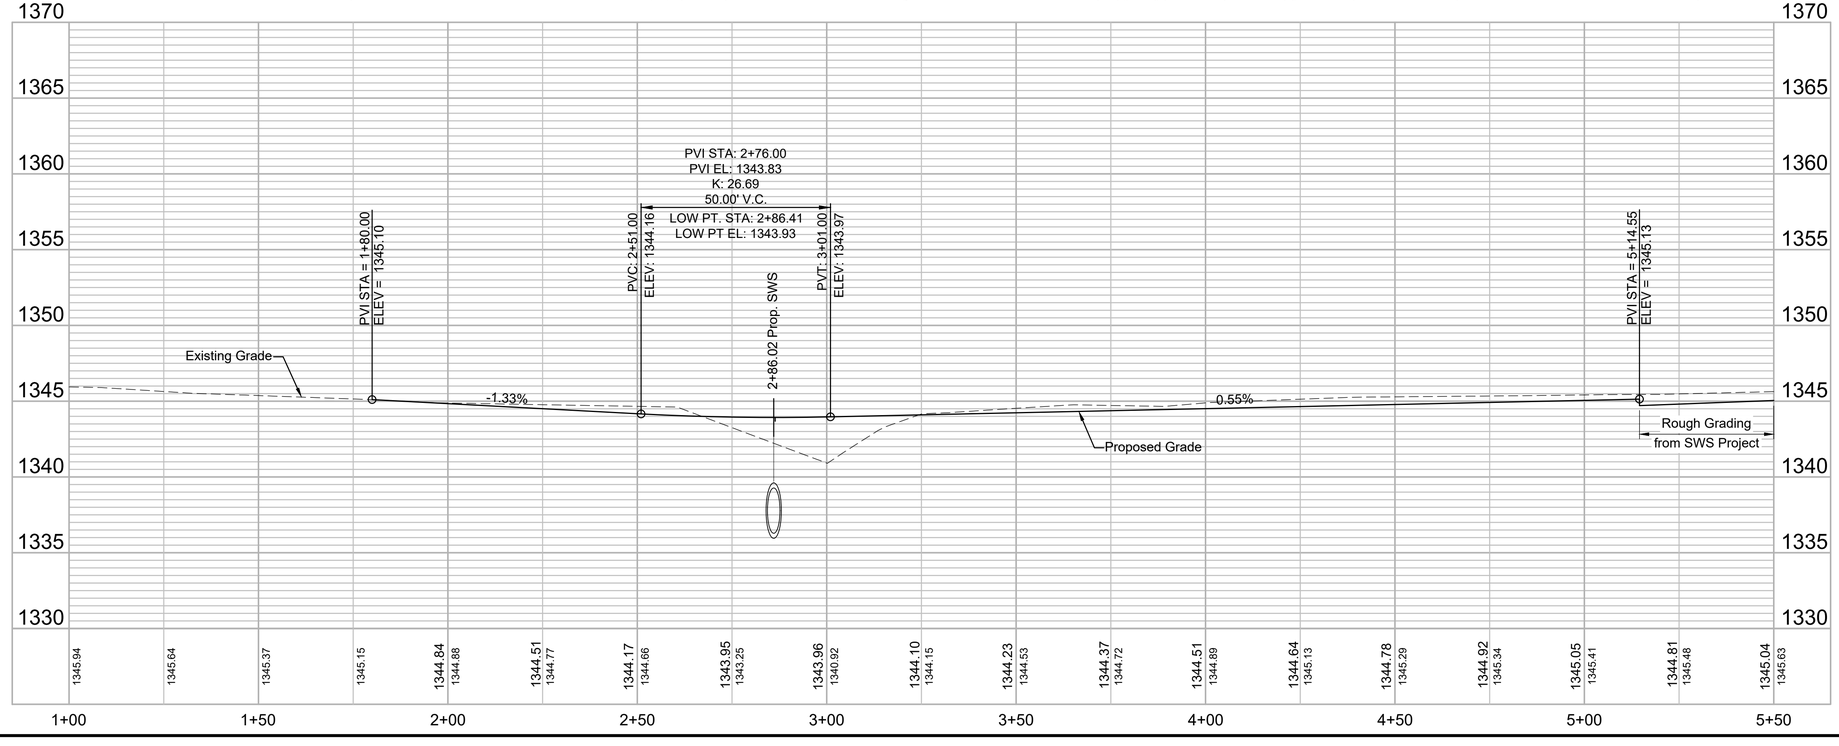

NOTES:
1. Elevations shown are abbreviated. Add 1300 to the displayed elevation to obtain the true elevation.
2. The displayed top of curb elevation is the top of full curb (6 ⅝"). Roll curb (3 ⅝") shall be constructed except for Valley Gutters.
3. Contractor to grade Right-of-Way according to Grading Detail on Sheet No. 9.
4. Inlet underdrains to be installed by others prior to this project. Contractor shall protect & repair inlet underdrains. Subsidiary to Inlet Hookups.

© 2018 GARVER, LLC
THIS DOCUMENT, ALONG WITH THE IDEAS AND DESIGNS CONVEYED HEREIN, SHALL BE CONSIDERED INSTRUMENTS OF PROFESSIONAL SERVICE AND ARE PROPERTY OF GARVER, LLC. ANY USE, REPRODUCTION, OR DISTRIBUTION OF THIS DOCUMENT, ALONG WITH THE IDEAS AND DESIGN CONTAINED HEREIN, IS PROHIBITED UNLESS AUTHORIZED IN WRITING BY GARVER, LLC OR EXPLICITLY ALLOWED IN THE GOVERNING PROFESSIONAL SERVICES AGREEMENT FOR THIS WORK.

MARK T. DOLECHEK
LICENSED
25299
KANSAS
PROFESSIONAL ENGINEER

Digitally Signed 10/31/2018

REV.	DATE	DESCRIPTION	BY

CITY OF WICHITA
WICHITA, KANSAS

CASA BELLA 2nd ADD.
PHASE 5 - PAVING

Michelle-Bonita
Plan & Profile

JOB NO.: 18267011
DATE: SEPT. 2018
DESIGNED BY: MTD
DRAWN BY: DRS

BAR IS ONE INCH ON ORIGINAL DRAWING
0 1"
IF NOT ONE INCH ON THIS SHEET, ADJUST SCALES ACCORDINGLY.

DRAWING NUMBER
■

SHEET NUMBER 7 OF 14

File: L:\2018\18267011 - Casa Bella Phase 5\Drawings\C3D\Paving\Michelle-Bonita.dwg Last Save: 10/31/2018 10:52 AM Last saved by: MTDolechek
Last plotted by: Dolechek, Mark T. Plot Style: ---- Plot Scale: 1:2.5849 Plot Date: 10/31/2018 11:25 AM Plotter used: None