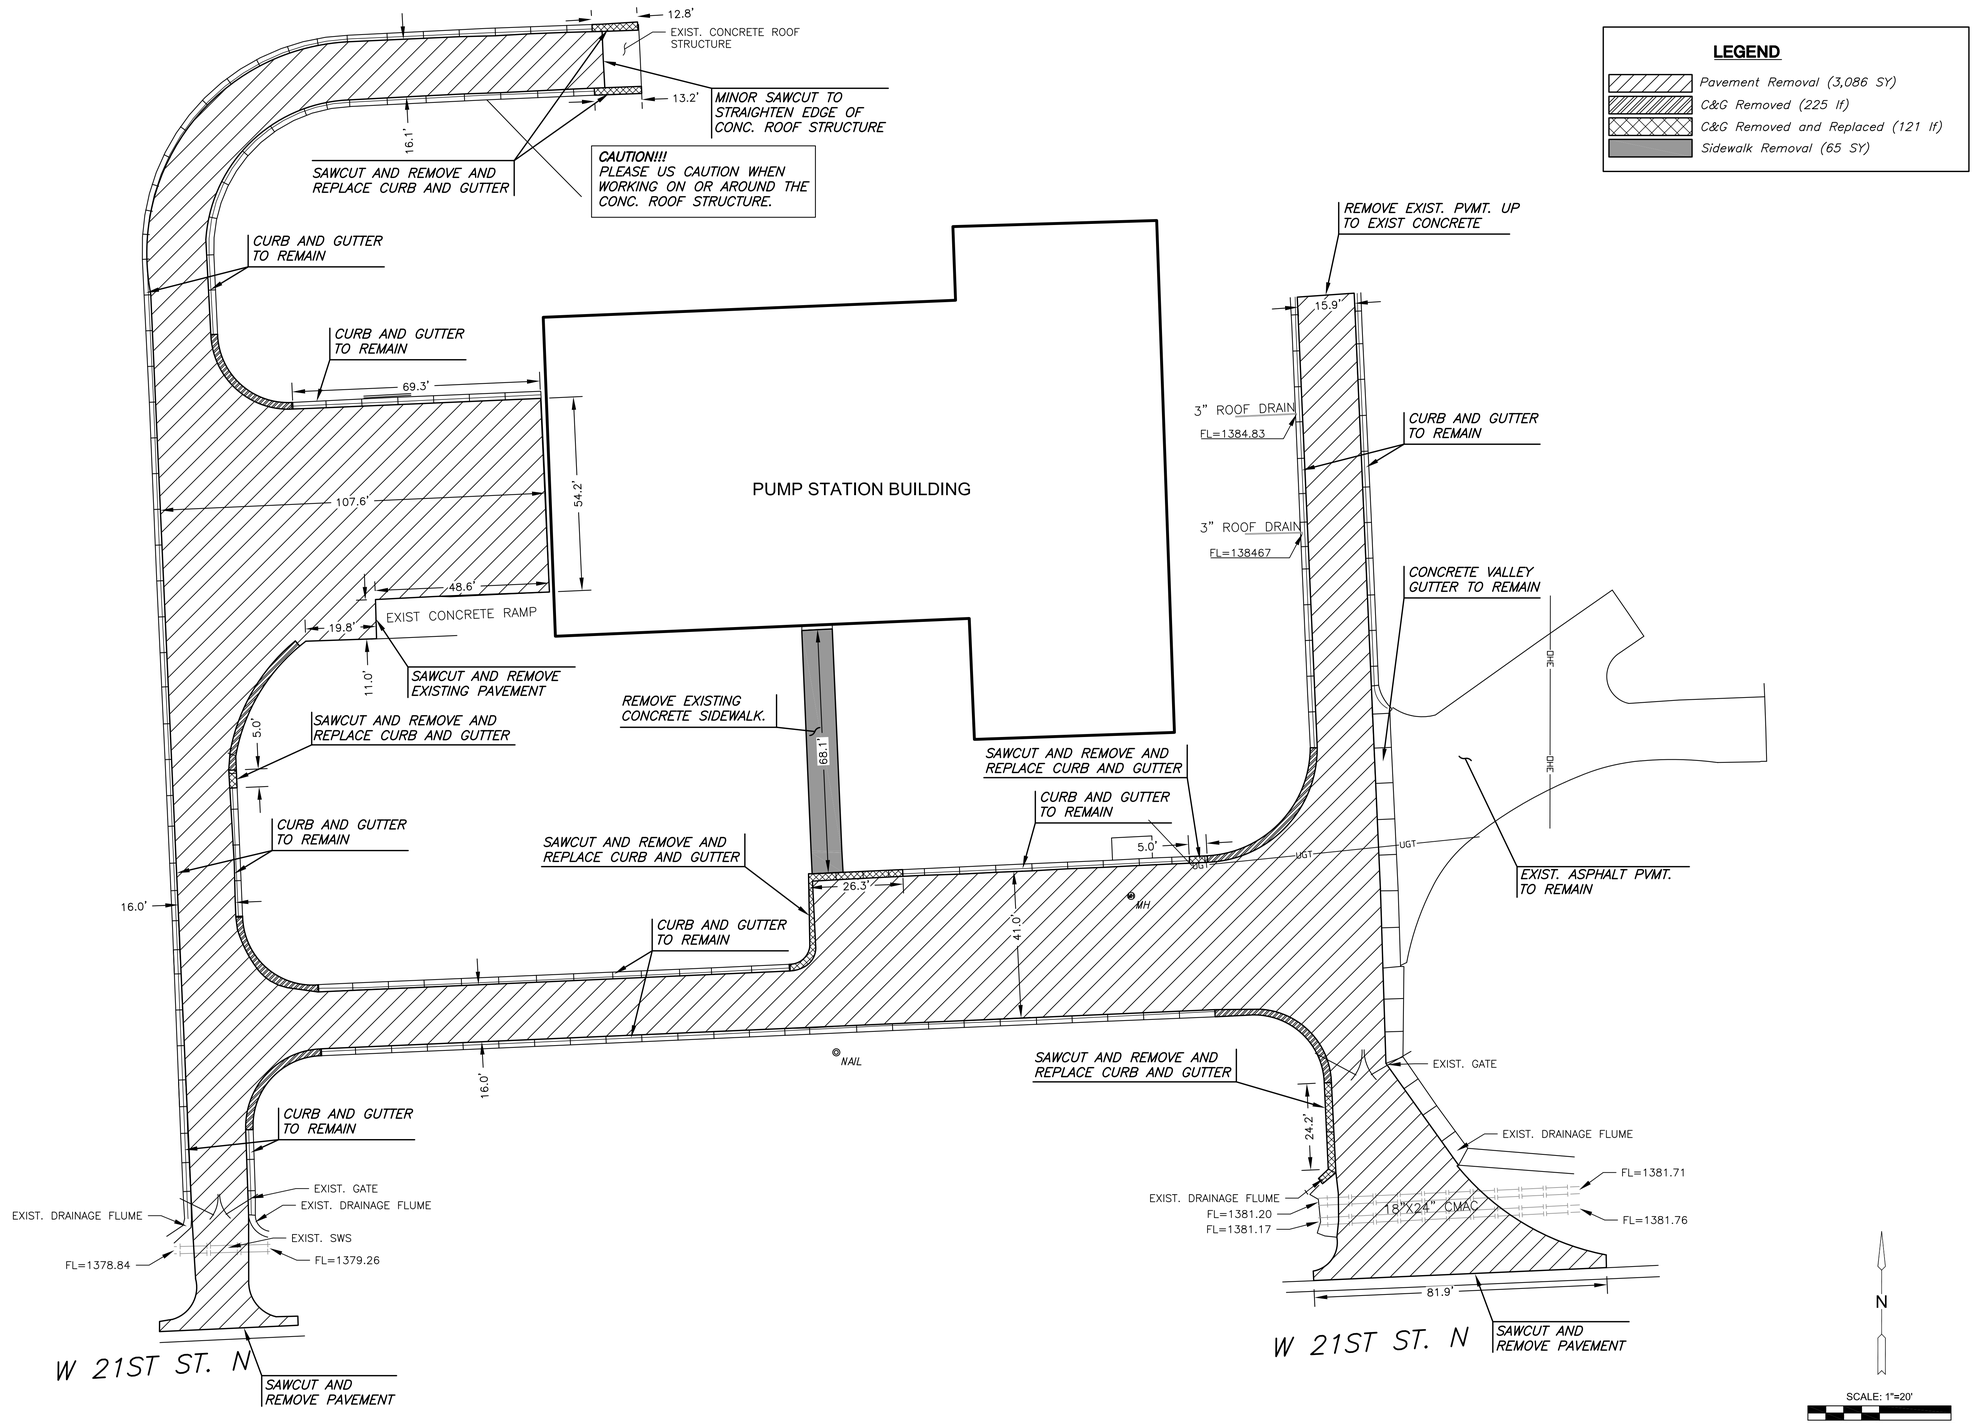

LEGEND

- Pavement Removal (3,086 SY)
- C&G Removed (225 lf)
- C&G Removed and Replaced (121 lf)
- Sidewalk Removal (65 SY)

MKEC
Wichita, KS • 316-684-9600

PAVING & INCIDENTAL DRAINAGE FOR

CHENEY PUMP STATION

PAVEMENT REPLACEMENT & REPAIR

©2018
MKEC Engineering
All Rights Reserved
www.mkec.com
These drawings and their contents, including, but not limited to, all concepts, designs, & ideas are the exclusive property of MKEC Engineering (MKEC), and may not be used or reproduced in any way without the express consent of MKEC.

DEMOLITION PLAN

PROJECT NO.	448-90934
DATE	NOV. 2018
SCALE	1"=20'

DESIGNED	DRAWN	CHECKED
SLF	CRM	SLF

NO.	REVISION	DATE

SHEET NO.
4 OF 22

PLOTTED: Tuesday, November 06, 2018 @ 06:13PM

J:\PROJECTS\2016\160101\0411_COW_ONCALLSERVICES_160411 CAD CHENEY PUMP STATIONS\SHTS\05 CIVIL\PAV\160411_X01.DWG