PLOTTED: Tuesday, November 06, 2018 @ 06:13PM

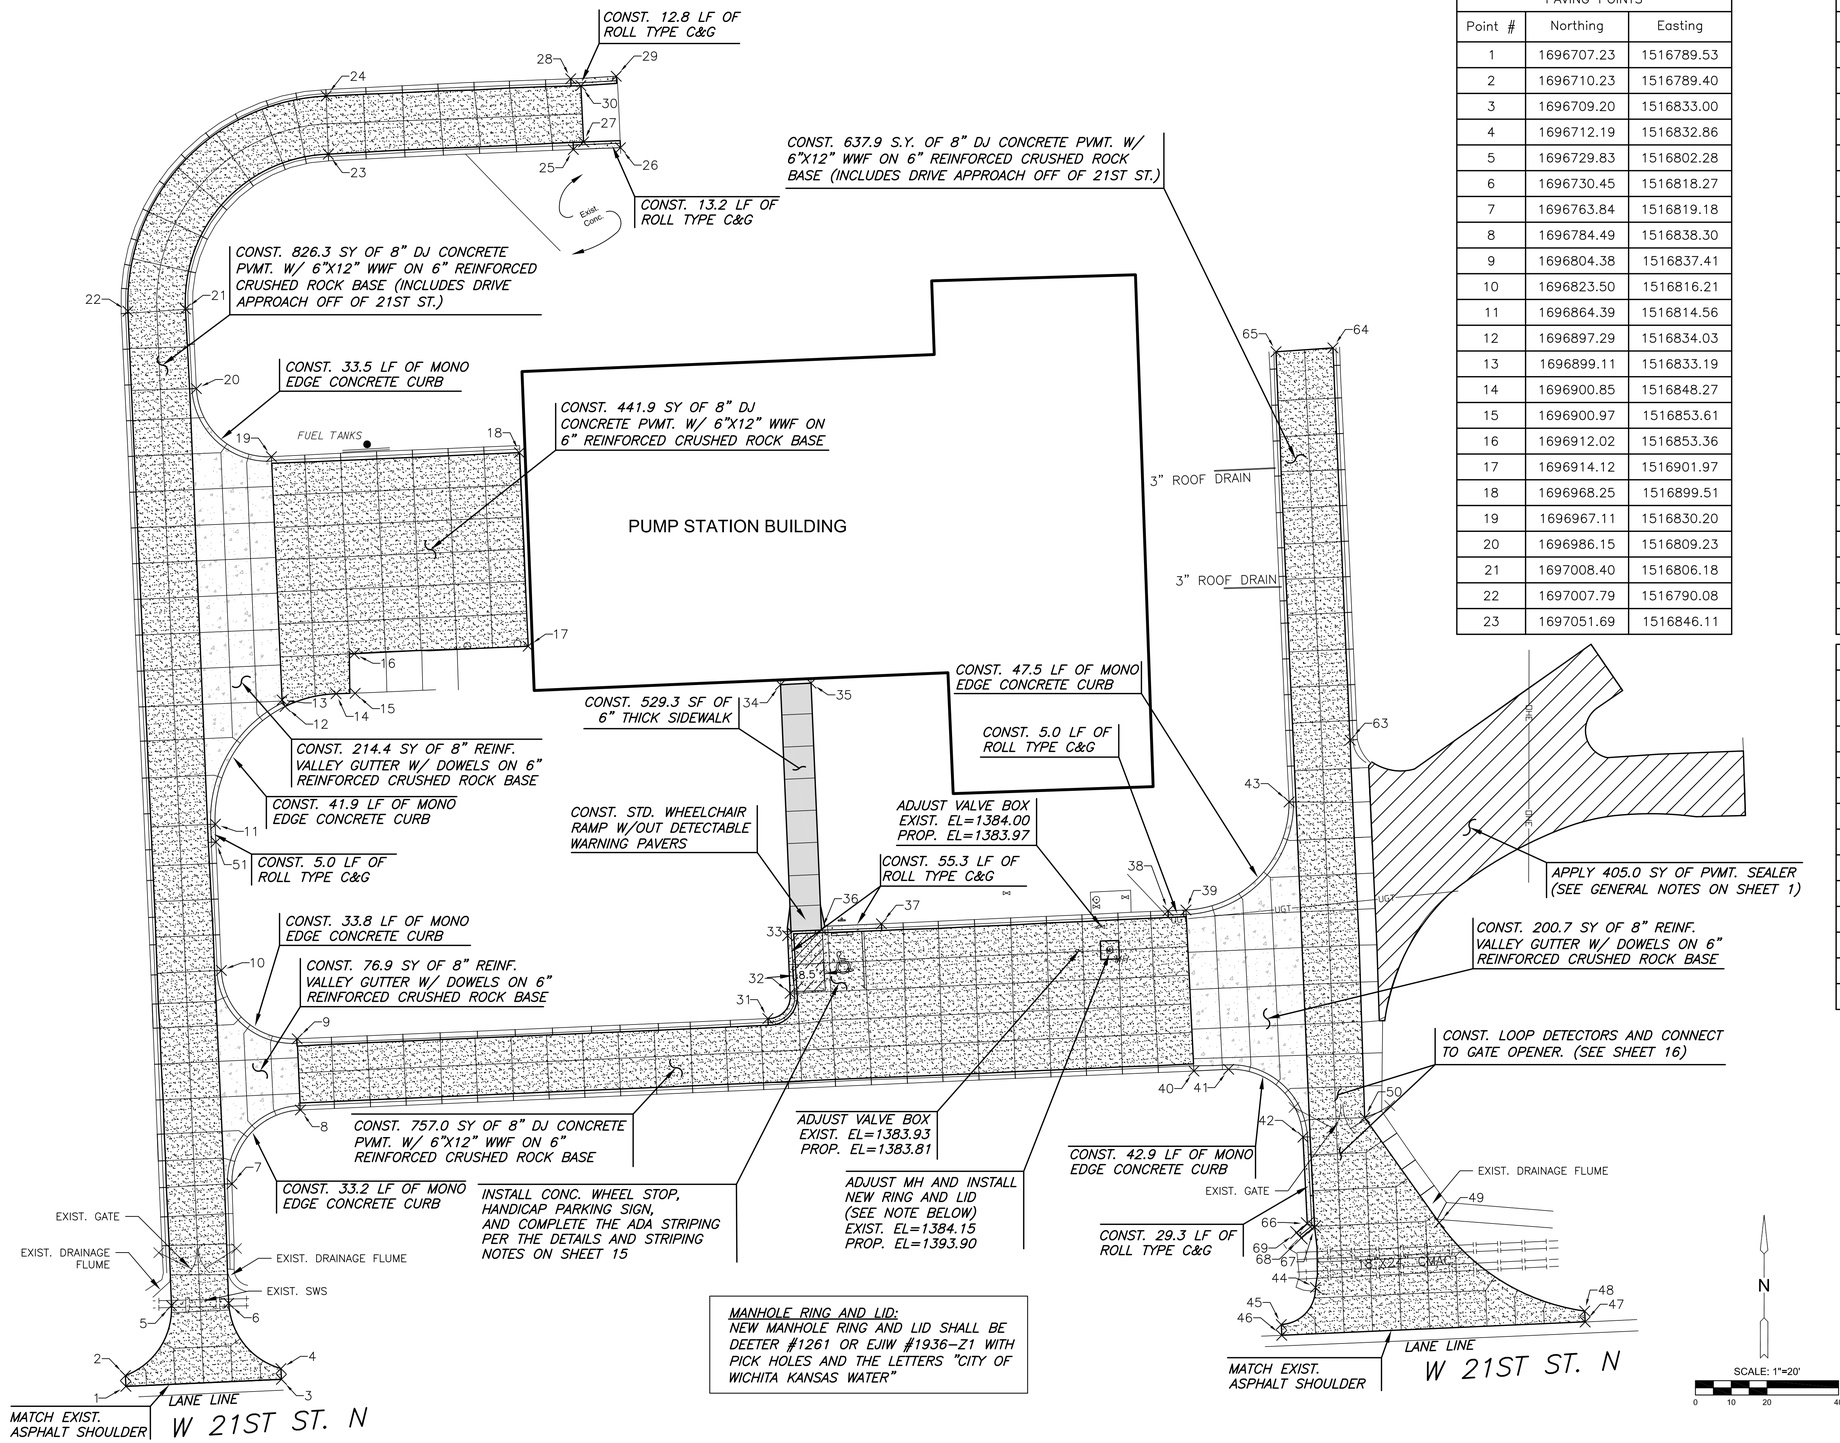

MANHOLE RING AND LID:
NEW MANHOLE RING AND LID SHALL BE DEETER #1261 OR EJIW #1936-Z1 WITH PICK HOLES AND THE LETTERS "CITY OF WICHITA KANSAS WATER"

PAVING POINTS		
Point #	Northing	Easting
1	1696707.23	1516789.53
2	1696710.23	1516789.40
3	1696709.20	1516833.00
4	1696712.19	1516832.86
5	1696729.83	1516802.28
6	1696730.45	1516818.27
7	1696763.84	1516819.18
8	1696784.49	1516838.30
9	1696804.38	1516837.41
10	1696823.50	1516816.21
11	1696864.39	1516814.56
12	1696897.29	1516834.03
13	1696899.11	1516833.19
14	1696900.85	1516848.27
15	1696900.97	1516853.61
16	1696912.02	1516853.36
17	1696914.12	1516901.97
18	1696968.25	1516899.51
19	1696967.11	1516830.20
20	1696986.15	1516809.23
21	1697008.40	1516806.18
22	1697007.79	1516790.08
23	1697051.69	1516846.11

PAVING POINTS		
Point #	Northing	Easting
24	1697067.93	1516845.50
25	1697052.99	1516914.59
26	1697053.49	1516927.76
27	1697055.10	1516917.45
28	1697072.76	1516913.87
29	1697073.46	1516926.58
30	1697070.82	1516916.69
31	1696810.05	1516968.98
32	1696817.11	1516975.18
33	1696833.23	1516974.49
34	1696903.37	1516972.50
35	1696903.81	1516981.03
36	1696834.79	1516983.99
37	1696836.53	1517000.69
38	1696840.18	1517080.82
39	1696840.38	1517085.82
40	1696795.38	1517088.04
41	1696795.86	1517097.75
42	1696776.90	1517118.53
43	1696870.59	1517114.65
44	1696734.85	1517122.02
45	1696724.51	1517112.47
46	1696721.48	1517112.59

PAVING POINTS		
Point #	Northing	Easting
47	1696725.22	1517197.40
48	1696728.26	1517197.27
49	1696752.97	1517156.62
50	1696782.35	1517135.78
51	1696859.39	1516814.68
63	1696887.85	1517131.70
64	1696997.53	1517126.91
65	1696996.45	1517111.00
66	1696752.70	1517119.74
67	1696751.80	1517121.79
68	1696748.70	1517118.04
69	1696750.23	1517116.77

MKEC
Wichita, KS • 316-684-9600

PAVING & INCIDENTAL DRAINAGE FOR

CHENEY PUMP STATION

PAVEMENT REPLACEMENT & REPAIR

©2018
MKEC Engineering
All Rights Reserved
www.mkec.com
These drawings and their contents, including, but not limited to, all concepts, designs, & ideas are the exclusive property of MKEC Engineering (MKEC), and may not be used or reproduced in any way without the express consent of MKEC.

OVERALL PAVING PLAN

PROJECT NO.	448-90934
DATE	NOV. 2018
SCALE	1"=20'

DESIGNED	DRAWN	CHECKED
SLF	CRM	SLF

NO.	REVISION	DATE

SHEET NO.

5 OF 22

J:\PROJECTS\2016\160101041_COW_ONCALLSERVICES_160411 CAD CHENEY PUMP STATION\SHTS\05 CIVIL\PAV\16411_EN1.DWG