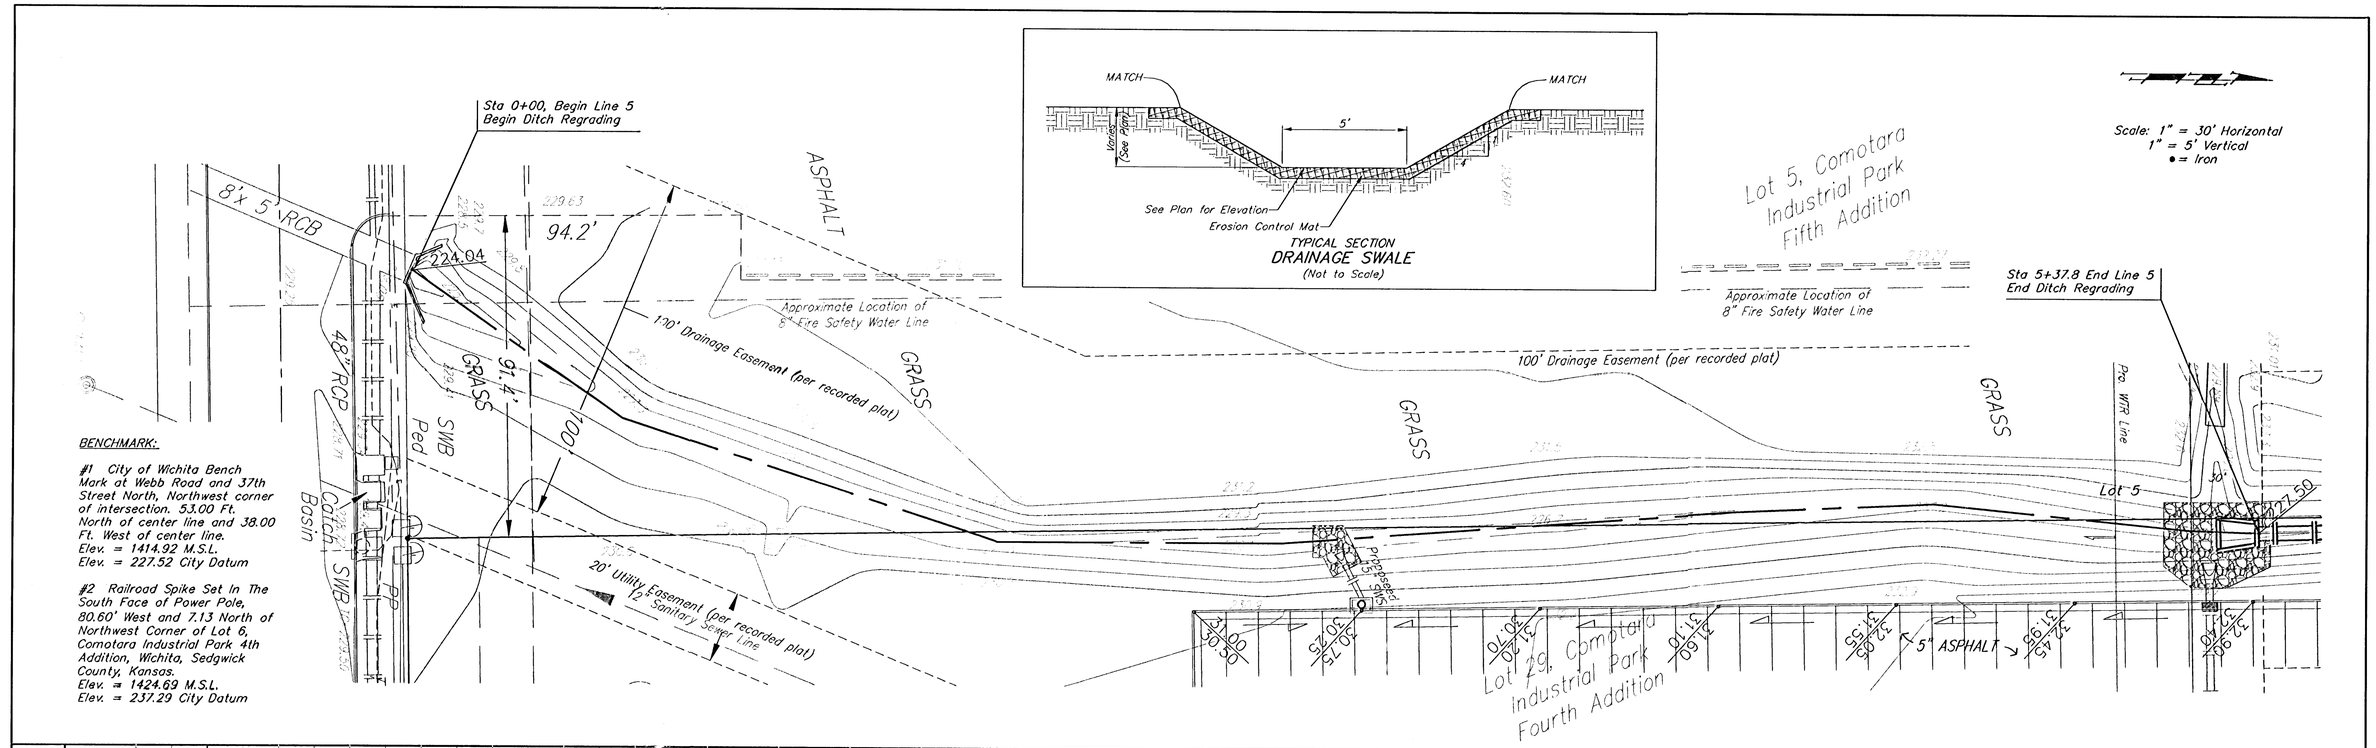

BENCHMARK:

#1 City of Wichita Bench Mark at Webb Road and 37th Street North, Northwest corner of intersection. 53.00 Ft. North of center line and 38.00 Ft. West of center line.
Elev. = 1414.92 M.S.L.
Elev. = 227.52 City Datum

#2 Railroad Spike Set In The South Face of Power Pole, 80.60' West and 7.13 North of Northwest Corner of Lot 6, Comotara Industrial Park 4th Addition, Wichita, Sedgwick County, Kansas.
Elev. = 1424.69 M.S.L.
Elev. = 237.29 City Datum

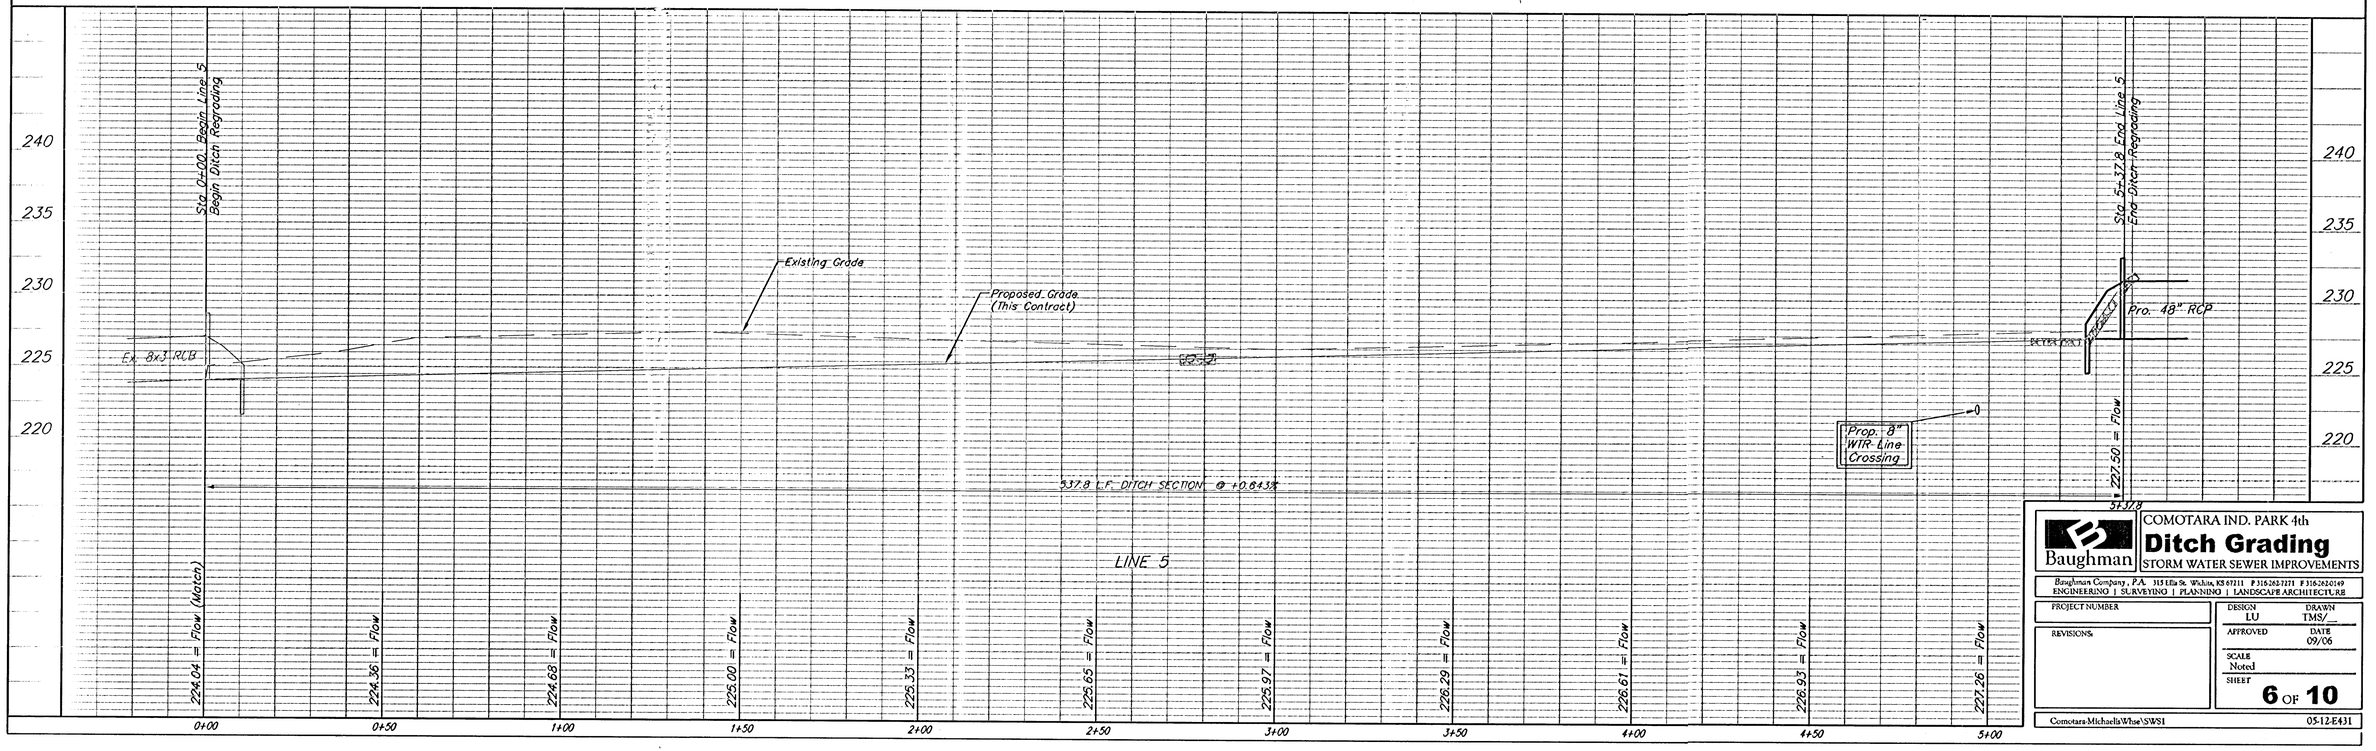

Baughman

COMOTARA IND. PARK 4th

Ditch Grading

STORM WATER SEWER IMPROVEMENTS

Baughman Company, P.A. 315 Elle St. Wichita, KS 67211 P 316.263.7271 F 316.262.0149
ENGINEERING | SURVEYING | PLANNING | LANDSCAPE ARCHITECTURE

PROJECT NUMBER	DESIGN LU / DRAWN TMS/_
REVISIONS:	APPROVED / DATE 09/06
	SCALE Noted
	SHEET 6 OF 10

Comotara-Michaela\Wise\SWS1 05-12-E431