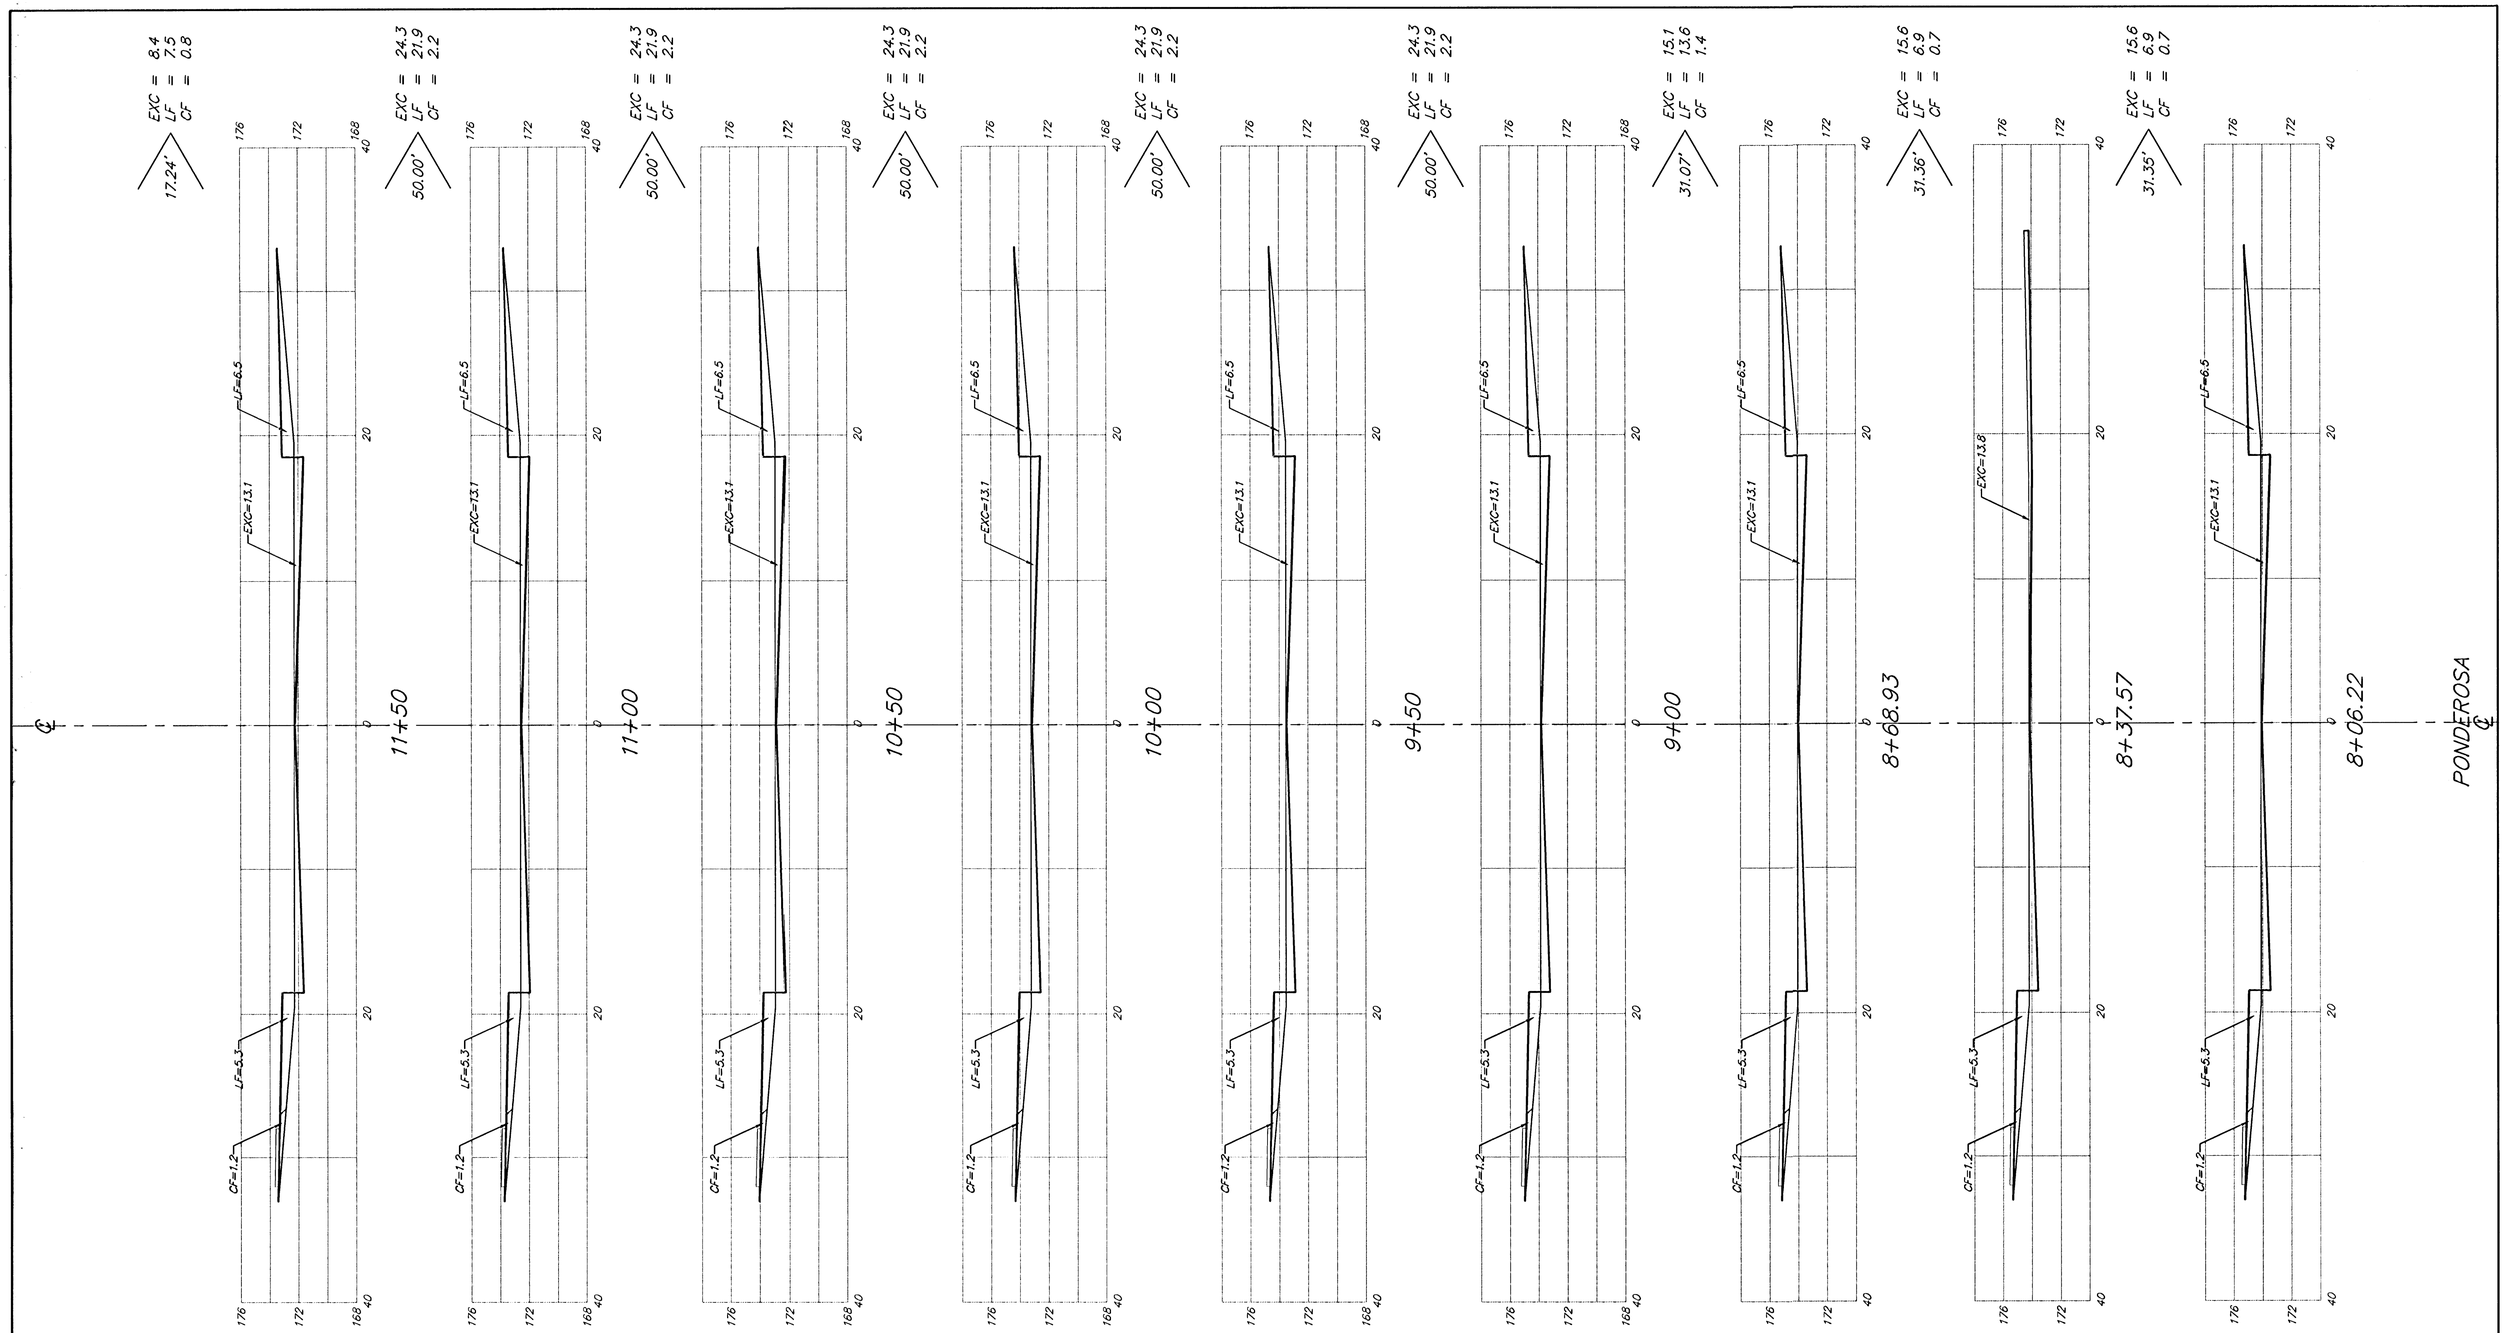

Sheet Totals:

Excavation	=	176.2 C.Y.
Loose Fill	=	144.4 C.Y.
Compacted Fill	=	14.6 C.Y.

BAUGHMAN COMPANY P.A.
ENGINEERING, SURVEYING, & PLANNING
316-262-7271 • 315 ELLIS • WICHITA, KANSAS 67211

PROJECT NUMBER
472-83669

REV.

SHEET 20 OF 32

SX/Copper Creek