PLOTTED: Friday, December 28, 2018 @ 11:54AM

J:\PROJECTS\2011\170101043_LANGE_STEEPLE BAY_17143 CAD\SHTS\05 CIVIL\MACARTHUR STREET IMPROVEMENTS\17143_MACARTHUR_EB01.DWG

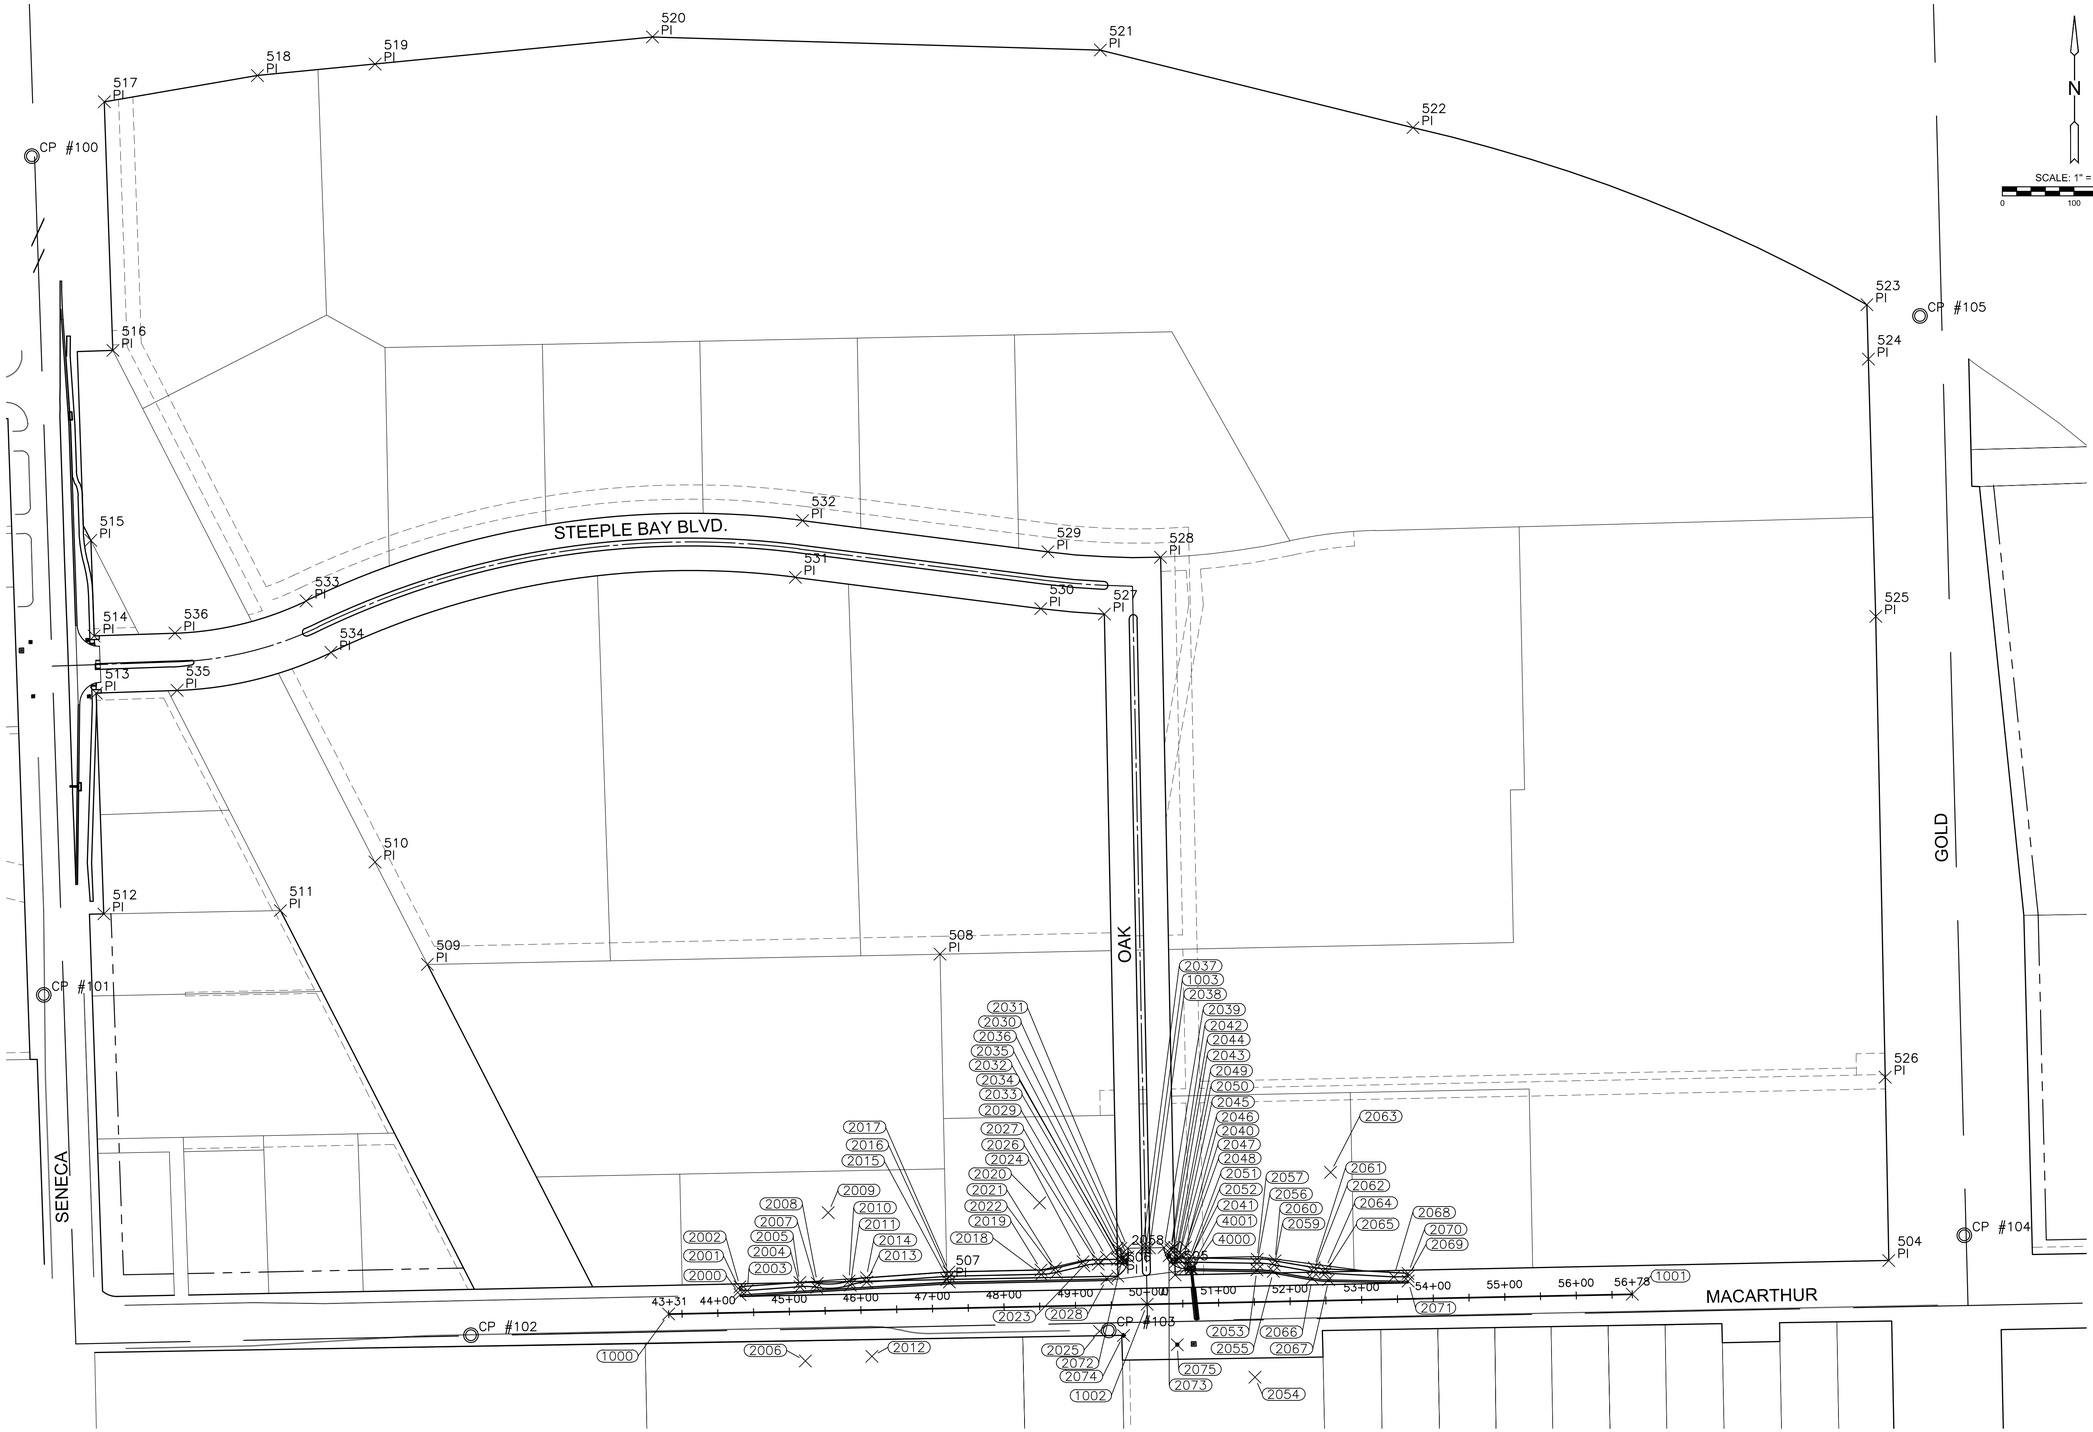

MKEC
Wichita, KS • 316-684-9600

MACARTHUR ROAD IMPROVEMENTS FOR

STEEPLE BAY ADDITION

WICHITA, KANSAS

©2018
MKEC Engineering
All Rights Reserved
www.mkec.com
These drawings and their contents, including, but not limited to, all concepts, designs, & ideas are the exclusive property of MKEC Engineering (MKEC), and may not be used or reproduced in any way without the express consent of MKEC.

BUBBLE MAP

PROJECT NO.	472-85450
DATE	1/02/19
SCALE	#"=#'

DESIGNED	DRAWN	CHECKED
XXX	XXX	XXX

NO.	REVISION	DATE

SHEET NO.

14 OF 38