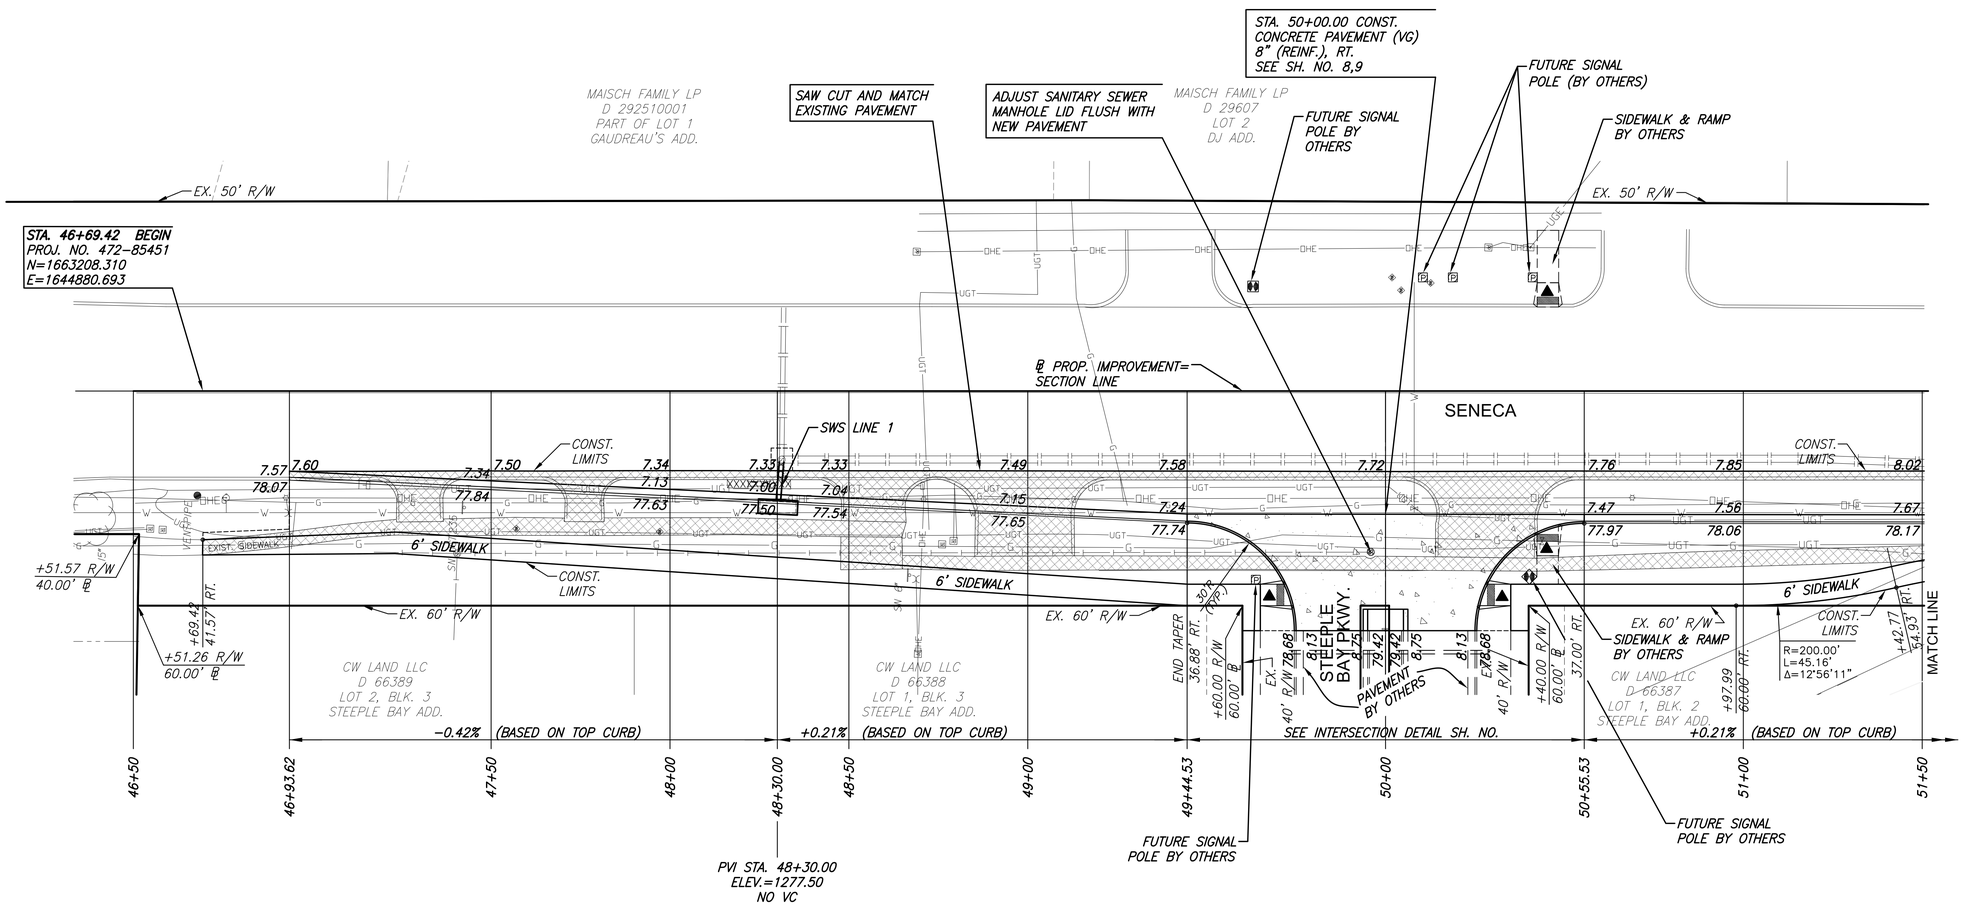

SCALE: 1"=20'

0 20 40

LEGEND

- Pavement Removal
- Construct Wheelchair Ramp See Sh. No. 10
- XXXXXXXXX Storm Sewer Removal

MKEC
Wichita, KS • 316-684-9600

SENECA STREET IMPROVEMENTS FOR

STEEPLE BAY ADDITION

WICHITA, KANSAS

©2018
MKEC Engineering
All Rights Reserved
www.mkec.com
These drawings and their contents, including, but not limited to, all concepts, designs, & ideas are the exclusive property of MKEC Engineering (MKEC), and may not be used or reproduced in any way without the express consent of MKEC.

PAVING PLANS
STA. 46+93.62 TO
STA. 51+50.00

PROJECT NO.	472-85451
DATE	1/02/19
SCALE	1"=20'

DESIGNED	DRAWN	CHECKED
JRA	WNJ	JRA

NO.	REVISION	DATE

SHEET NO.
3 OF 37

PLOTTED: Friday, December 28, 2018 @ 10:11AM

J:\PROJECTS\2017\170101\143_LANGE_STEEPLE BAY_17143 CAD\SHTS\05 CIVIL\SENECA STREET IMPROVEMENTS\17143_SENECA_EP01.DWG