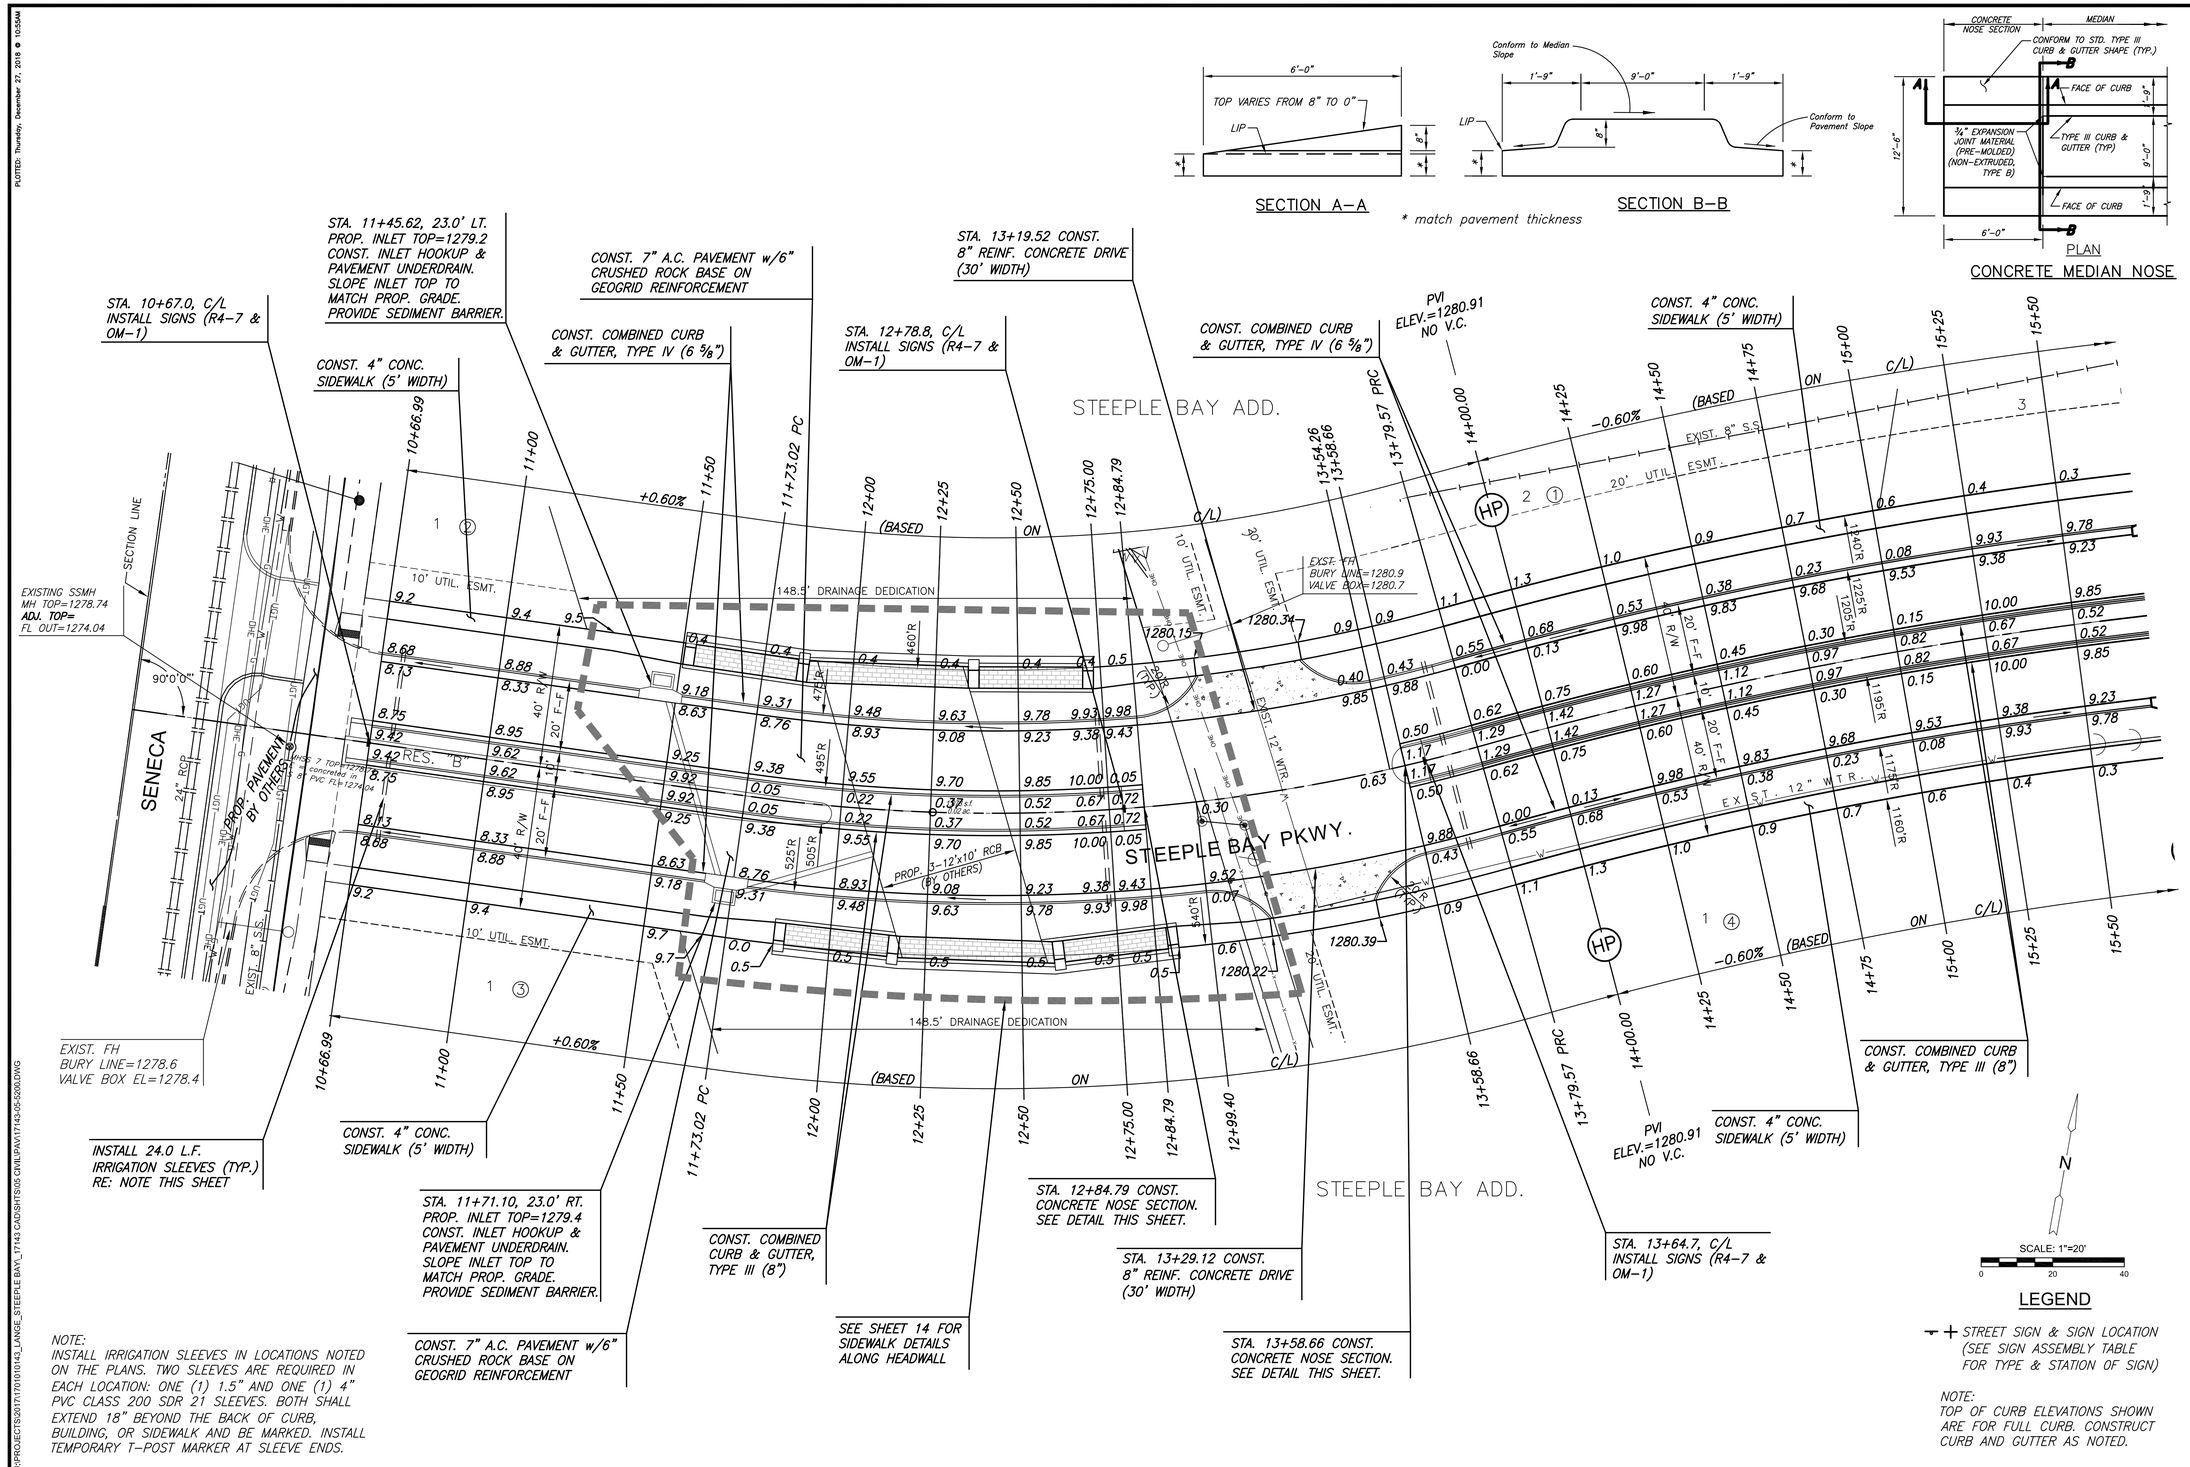

PLOTTED: Thursday, December 27, 2018 @ 10:25AM

J:\PROJECTS\0171\70101\0143_LANGE_STEEPLE BAY_17143 CAD\SHTS\05 CIVIL\PAV\171430-5020.DWG

MKEC
Wichita, KS • 316-684-9600

PAVING & INCIDENTAL DRAINAGE FOR

STEEPLE BAY ADDITION

WICHITA, KANSAS

©2018
MKEC Engineering
All Rights Reserved
www.mkec.com
These drawings and their contents, including, but not limited to, all concepts, designs, & ideas are the exclusive property of MKEC Engineering (MKEC), and may not be used or reproduced in any way without the express consent of MKEC.

STEEPLE BAY PKWY PLAN

PROJECT NO.	472-85452
DATE	DEC. 2018
SCALE	1"=20'

DESIGNED	DRAWN	CHECKED
SPE	WNJ	SPE

NO.	REVISION	DATE

SHEET NO.

9 OF 35