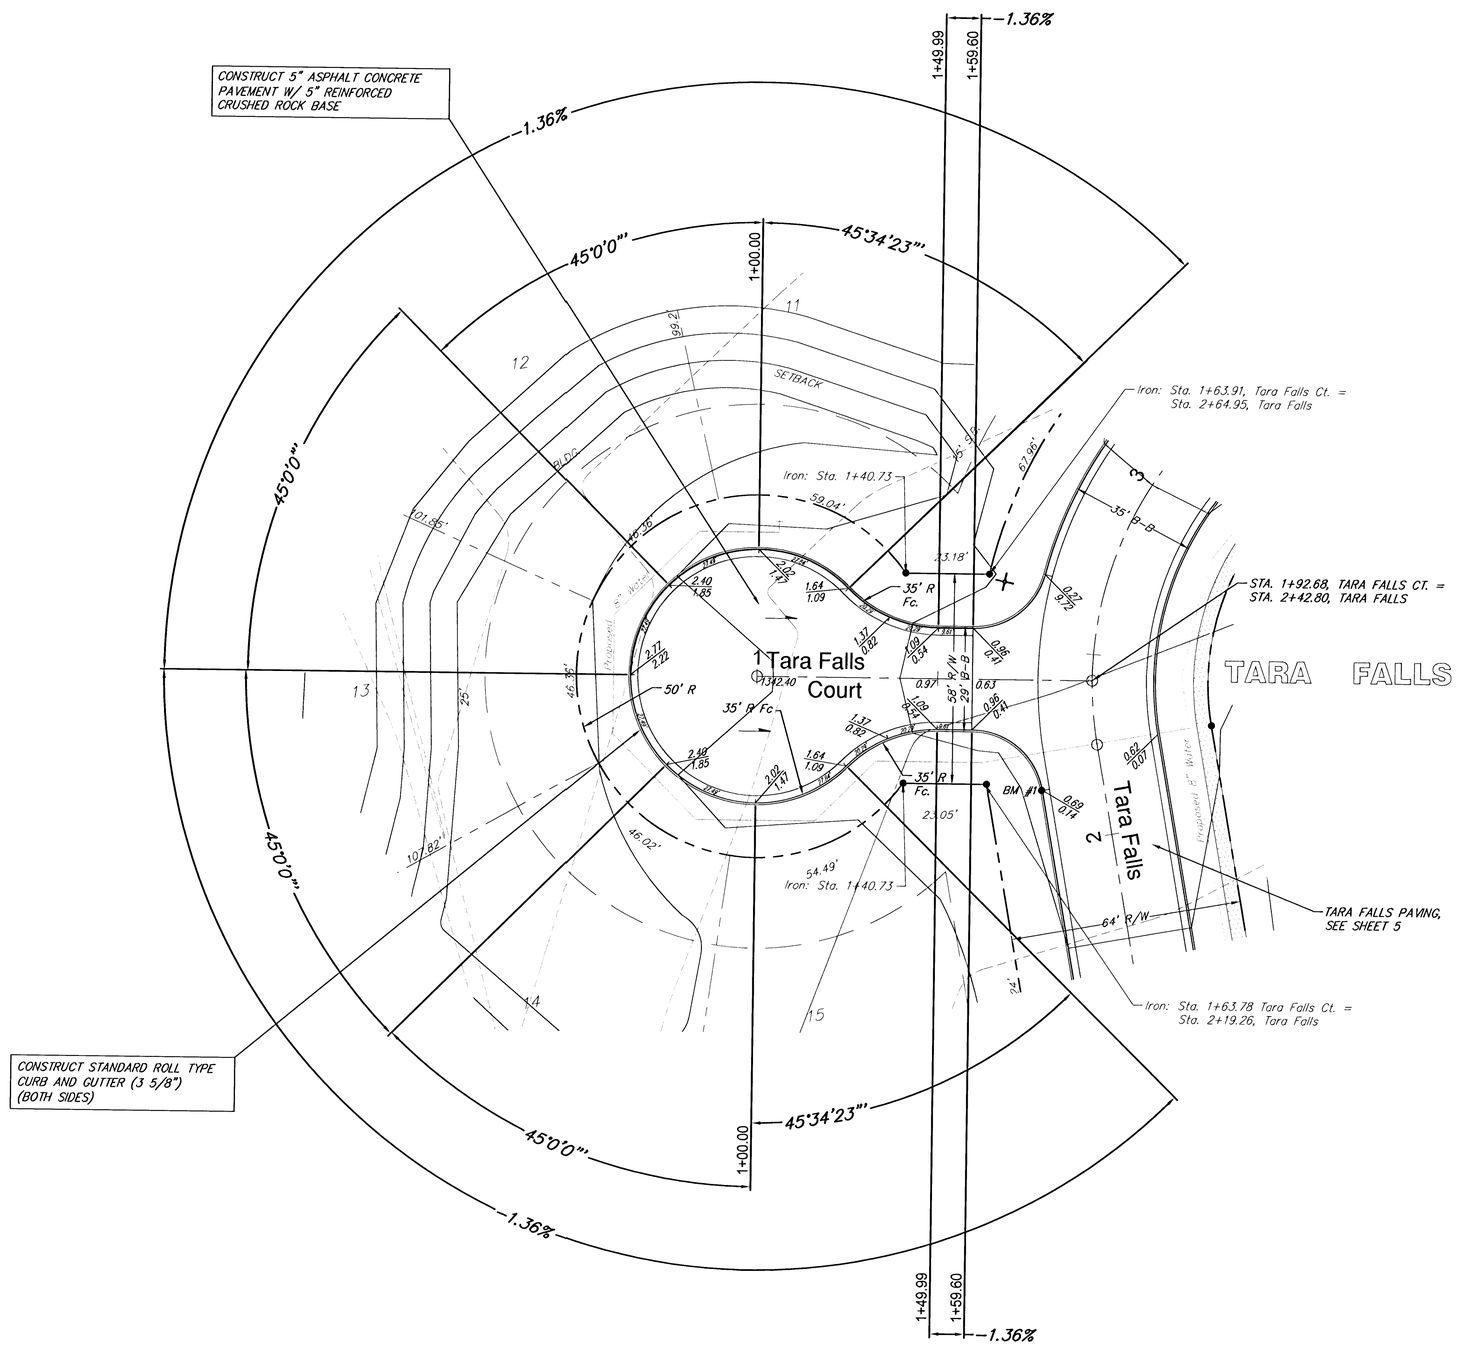

Subdivision Bench Marks

No.	Street and Station	From CL	Description	Elevation
1	Tara Falls, Sta. 2+15.08	17.25' Lt.	Top of Curb at the South end of return of the Valley Gutter at the intersection of Tara Falls and Tara Falls Ct.	

Subdivision Bench Marks shall be "Flat Survey Markers No. 8134-08 3" top diameter" provided by Kansas Blue Print Co., Inc. Bench mark installation cost to be subsidiary to curb & gutter.

NOTE: ROLL TYPE CURB AND GUTTER TO BE CONSTRUCTED ALONG PAVEMENT DEPICTED ON THIS SHEET

SCALE: 1" = 20'

● = IRON

REVISED

Tara Falls - Phase 3 Paving

Tara Falls Ct. - Sta. 1+00 to Sta. 1+92.68

WICHITA, KANSAS

Ruggles & Bohm, P.A.
Engineering, Surveying, Land Planning
924 North Main
Wichita, Kansas 67203
www.rbkansas.com
(316) 264-8008
(316) 264-4621 fax
E-mail: info@rbkansas.com

DESIGN	MWS
DRAWN	MWS
REVIEW	
UTILITY	
DATE	02/26/03
R&B JOB	2111 E
SHEET	12 OF 35
DRAWING FILE	Phase 3 Pav...\Paving.dwg
PROJECT NUMBER	472-83648