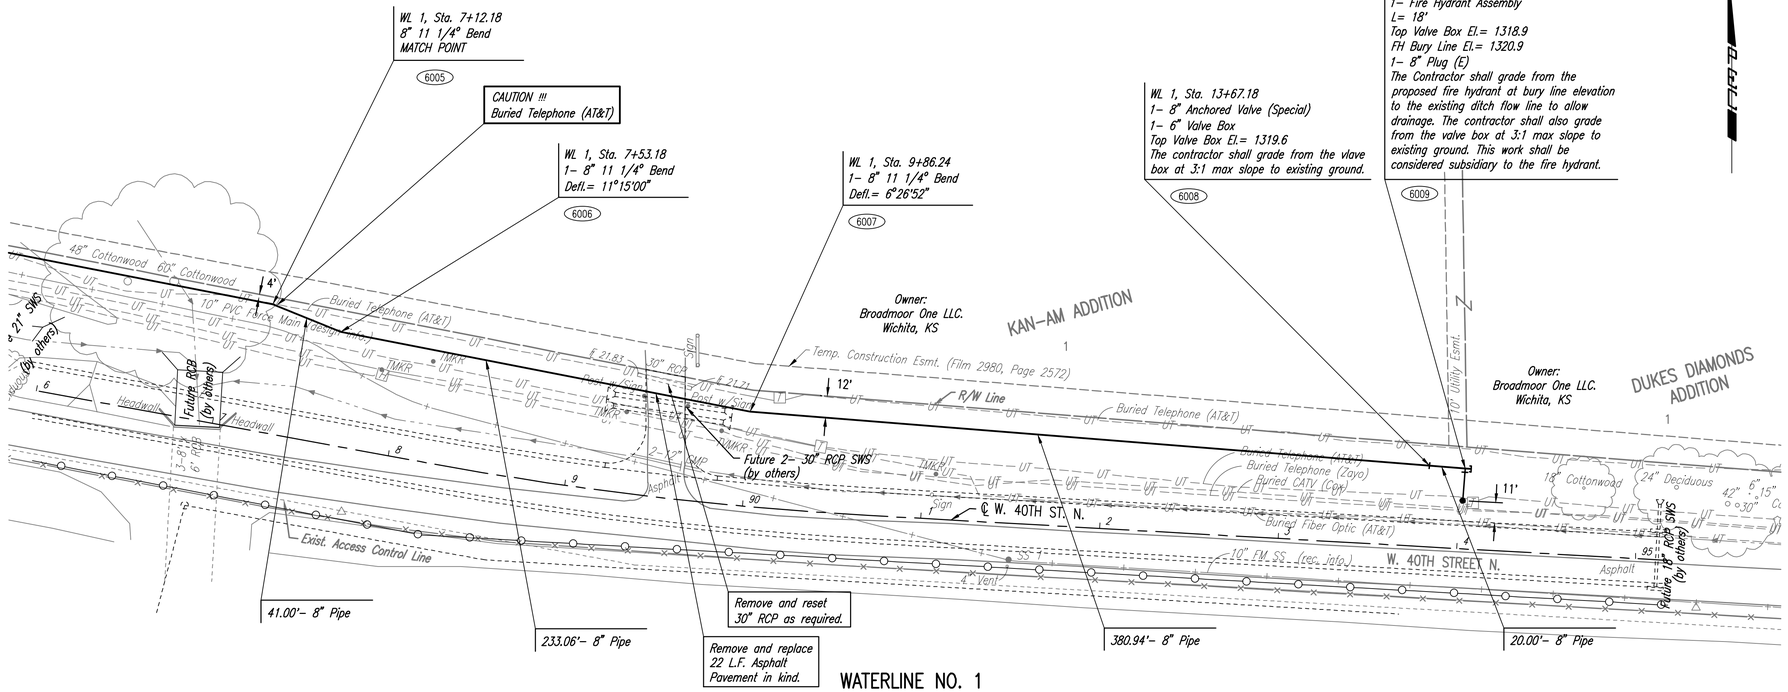

WATERLINE NO. 1

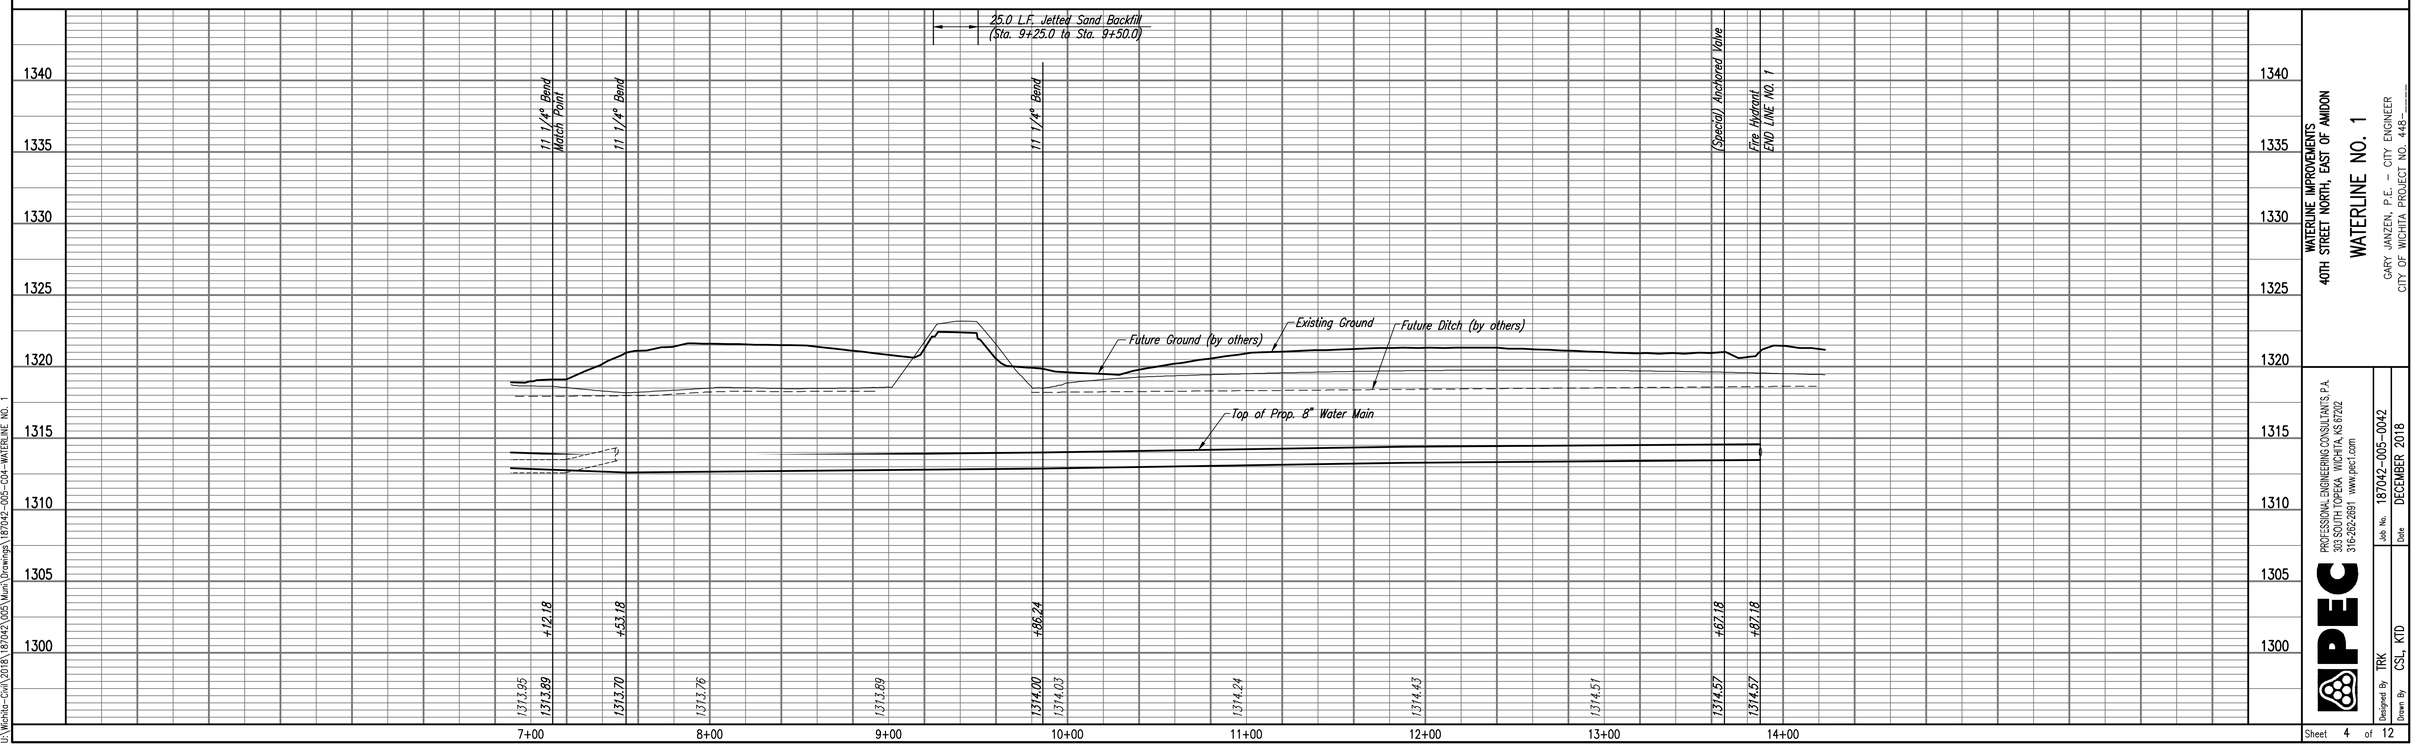

WATERLINE IMPROVEMENTS
40TH STREET NORTH, EAST OF AMIDON

WATERLINE NO. 1

GARY JANZEN, P.E. – CITY ENGINEER
CITY OF WICHITA PROJECT NO. 448

PROFESSIONAL ENGINEERING CONSULTANTS, P.A.
303 SOUTH TOPEKA WICHITA, KS 67202
316-262-2691 www.pec1.com

Job No. 187042-005-0042
Date DECEMBER 2018
Designed By TRK
Drawn By CSL, KTD

Sheet 4 of 12

TREVOR KAUFMAN
LICENSED
26008
03/14/2019
KANSAS
PROFESSIONAL ENGINEER

Saved: 01-14-2019, 7:58:03 AM by TREVOR KAUFMAN
Plotted: 01-14-2019, 8:01:11 AM by TREVOR KAUFMAN
U:\Wichita-Civil\2018\187042.005\Mun\Drawings\187042-005-C04-WATERLINE NO. 1