Subdivision Bench Marks

No.	Street and Station	From CL	Description	Elevation
3	Rosewood, Sta 19+60	17.50' Rt	Top of S curb of Rosewood at E property line of Lot 1 Block 2	

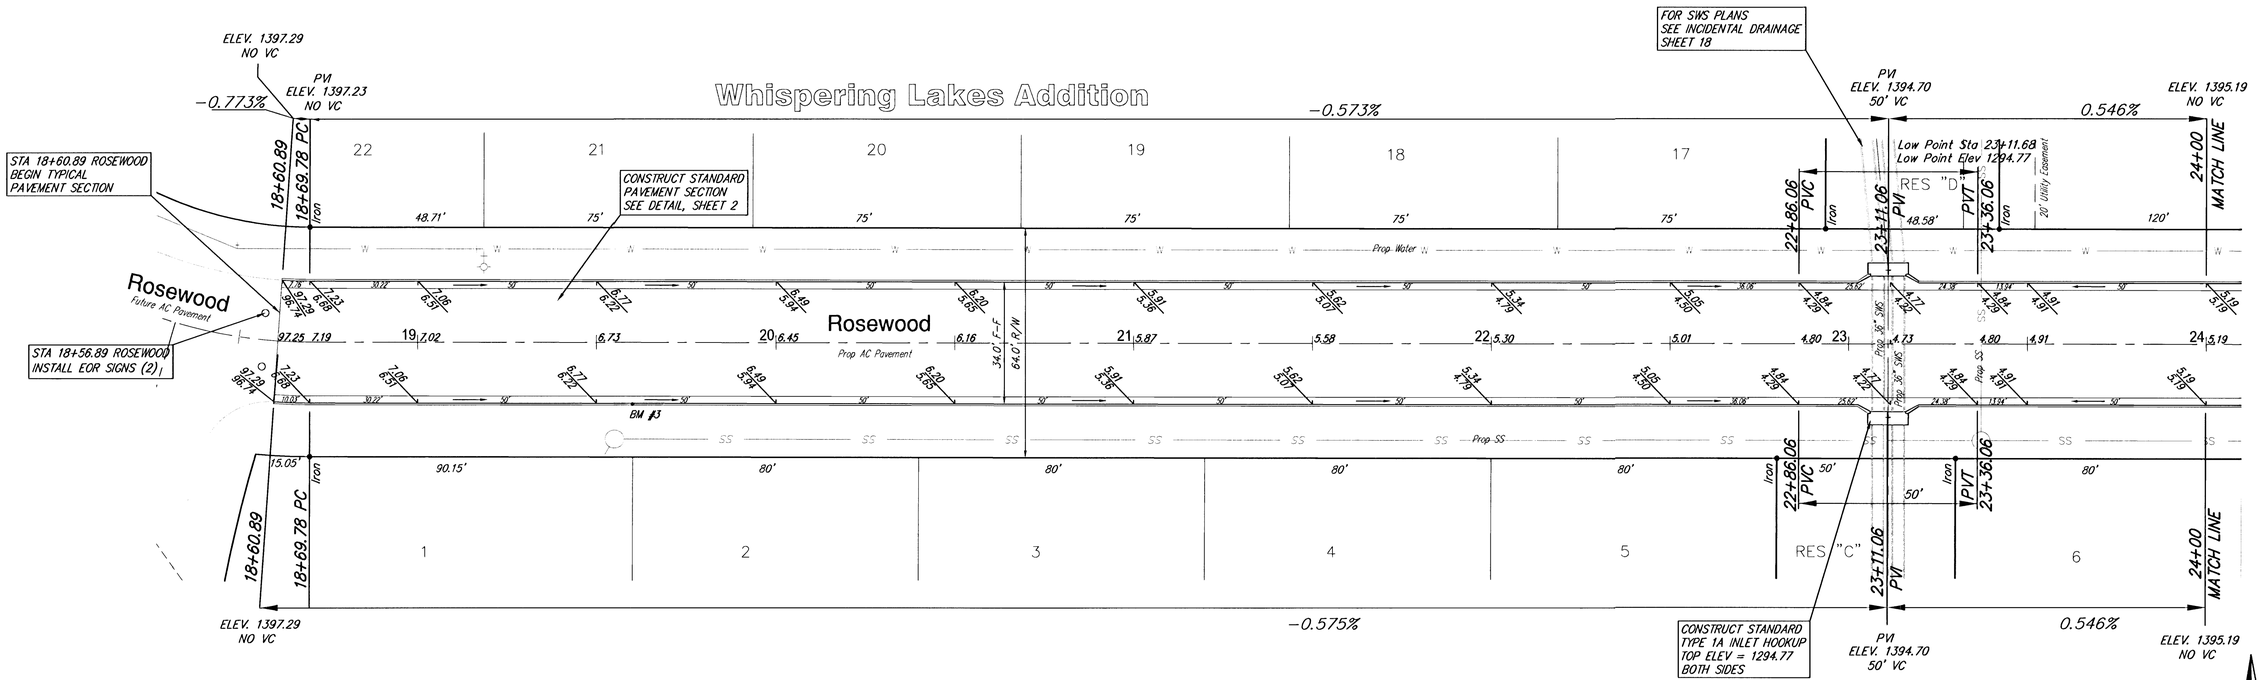

SCALE 1" = 20'
IRON = ●

REMOVE SCATTERED CEDAR TREES AS NECCESSARY FOR CONSTRUCTION. COST INCIDENTAL TO BID ITEM FOR SITE CLEARING AND RESTORATION.

NOTE: ROLL TYPE CURB AND GUTTER TO BE CONSTRUCTED ALONG PAVEMENT DEPICTED ON THIS SHEET

Whispering Lakes Addition
Rosewood
WICHITA, KANSAS

Ruggles & Bohm, P.A.
Engineering, Surveying, Land Planning
924 North Main
Wichita, Kansas 67203
www.rbkansas.com
(316) 264-8008
(316) 264-4621 fax
E-mail: info@rbkansas.com

DRAWING FILE	Paving {Rosewood}
PROJECT NUMBER	472-83668
DESIGN	CMB
DRAWN	EJG
REVIEW	
UTILITY	
DATE	Date
REG. EQG	2211E
SHEET	7 OF 31