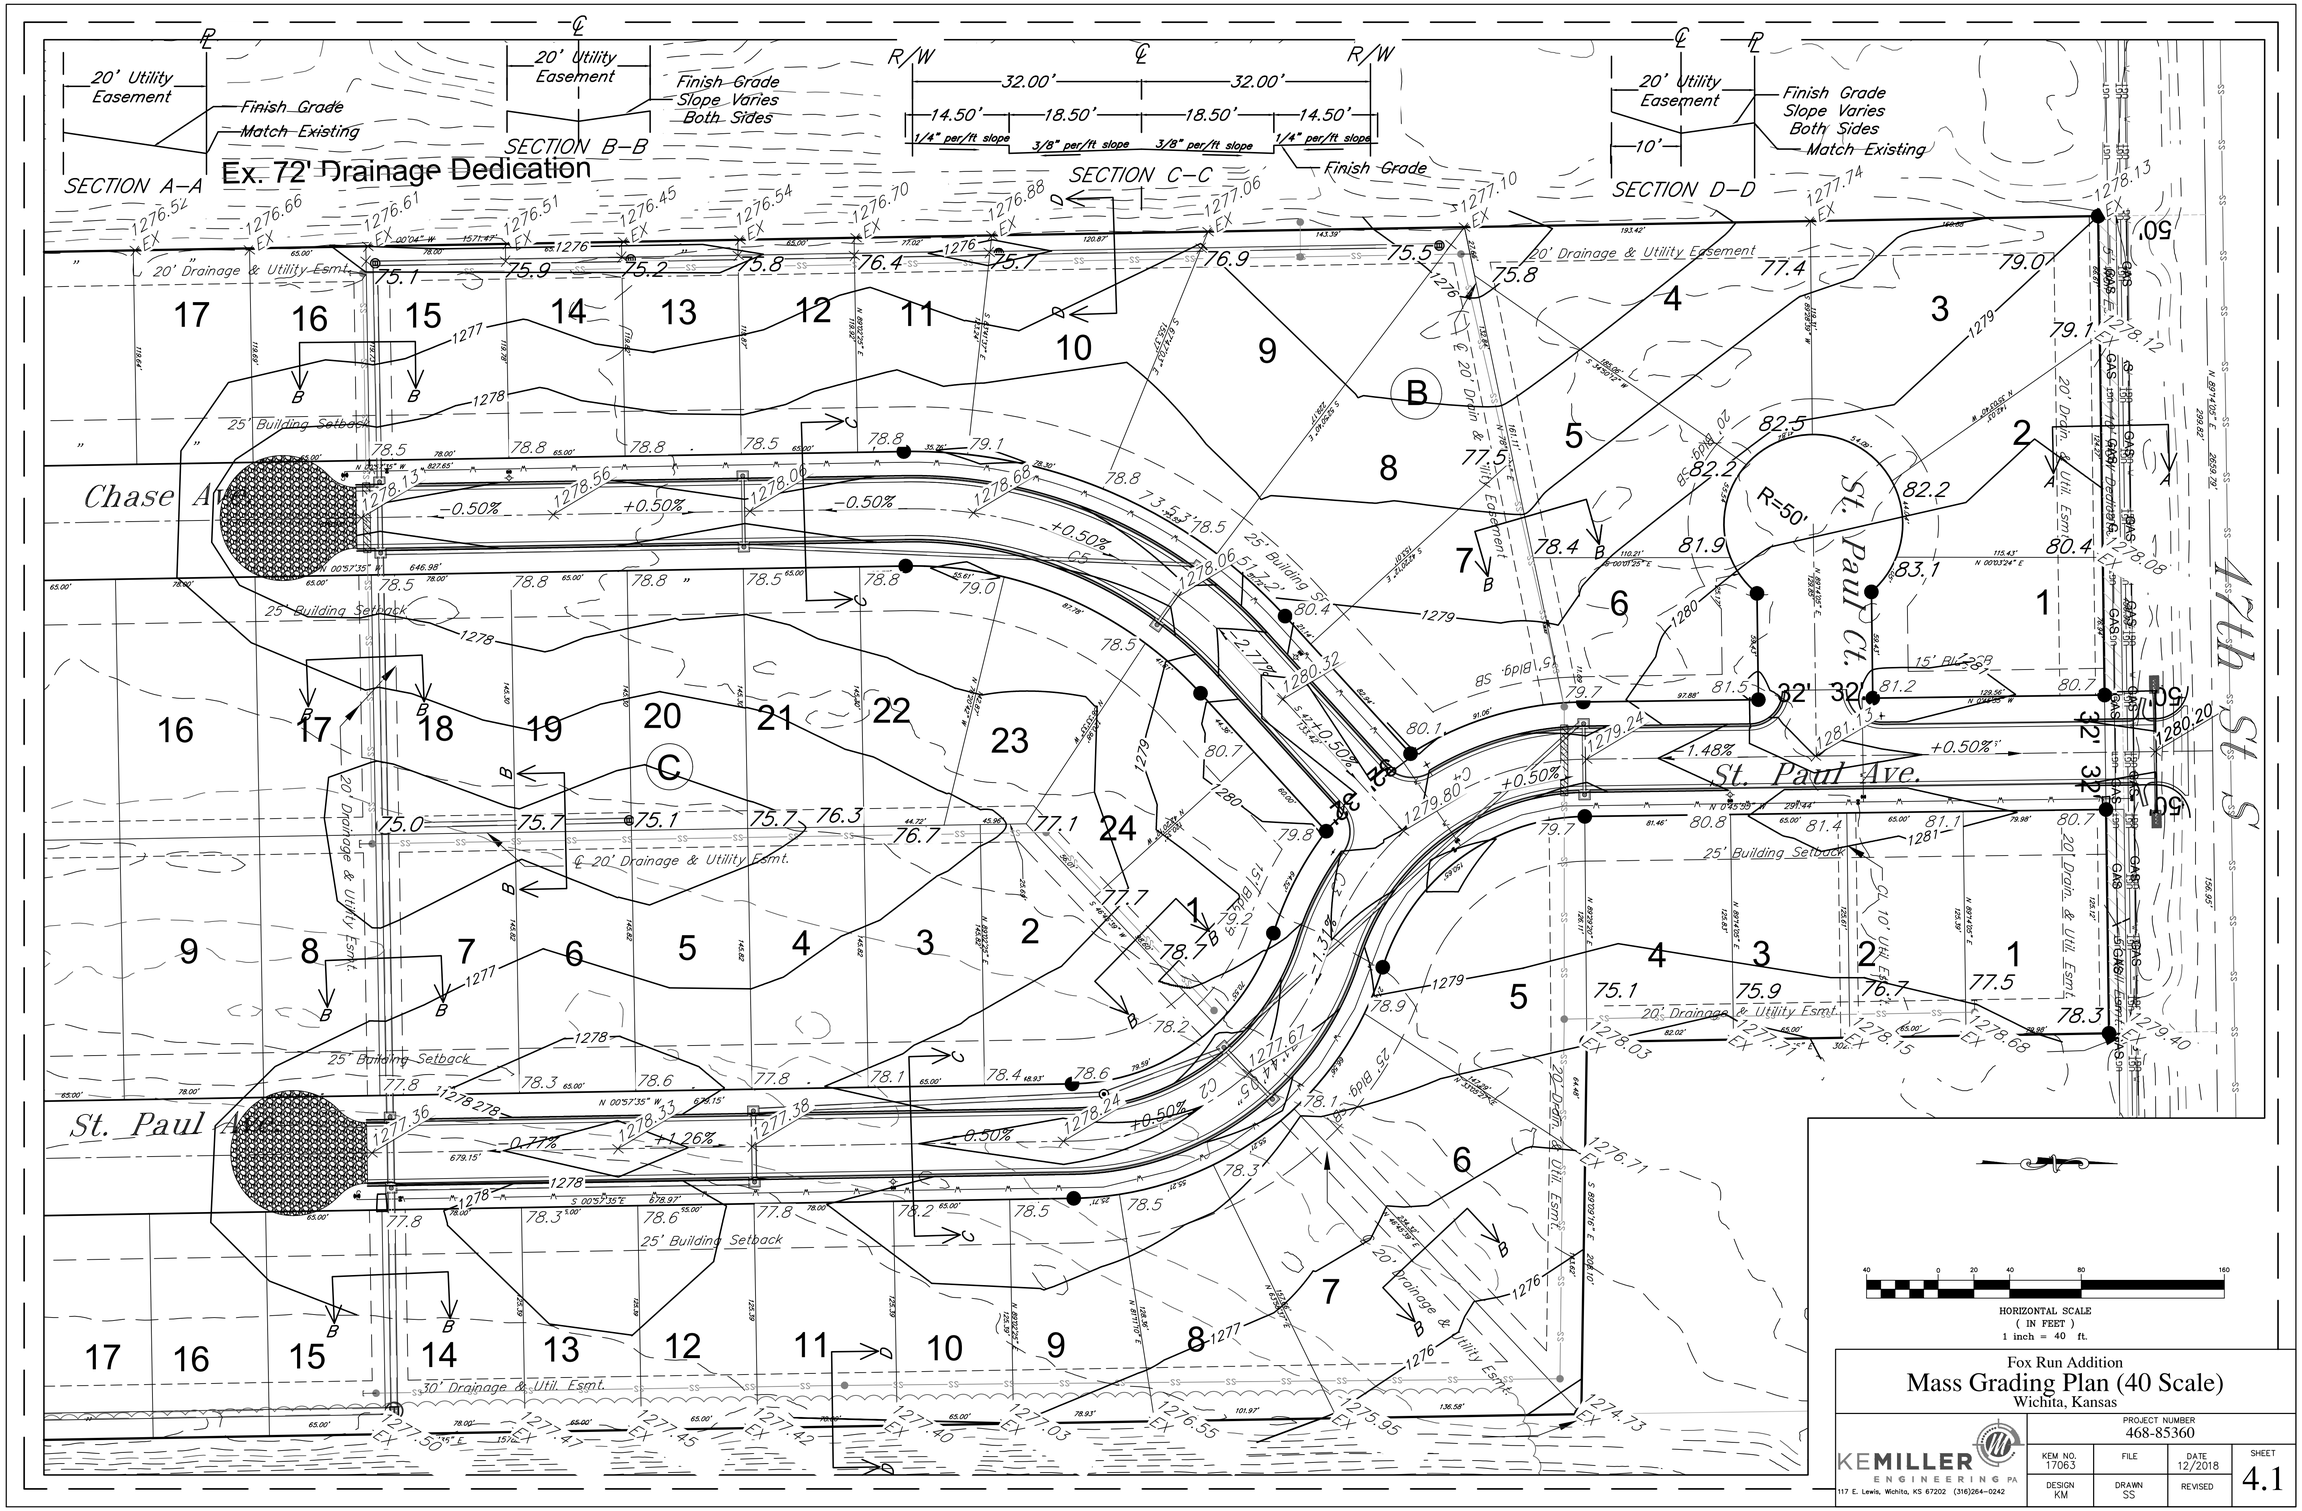

Fox Run Addition

Mass Grading Plan (40 Scale)

Wichita, Kansas

KEMILLER ENGINEERING PA

117 E. Lewis, Wichita, KS 67202 (316)264-0242

PROJECT NUMBER			
468-85360			
KEM NO. 17063	FILE	DATE 12/2018	SHEET 4.1
DESIGN KM	DRAWN SS	REVISED	