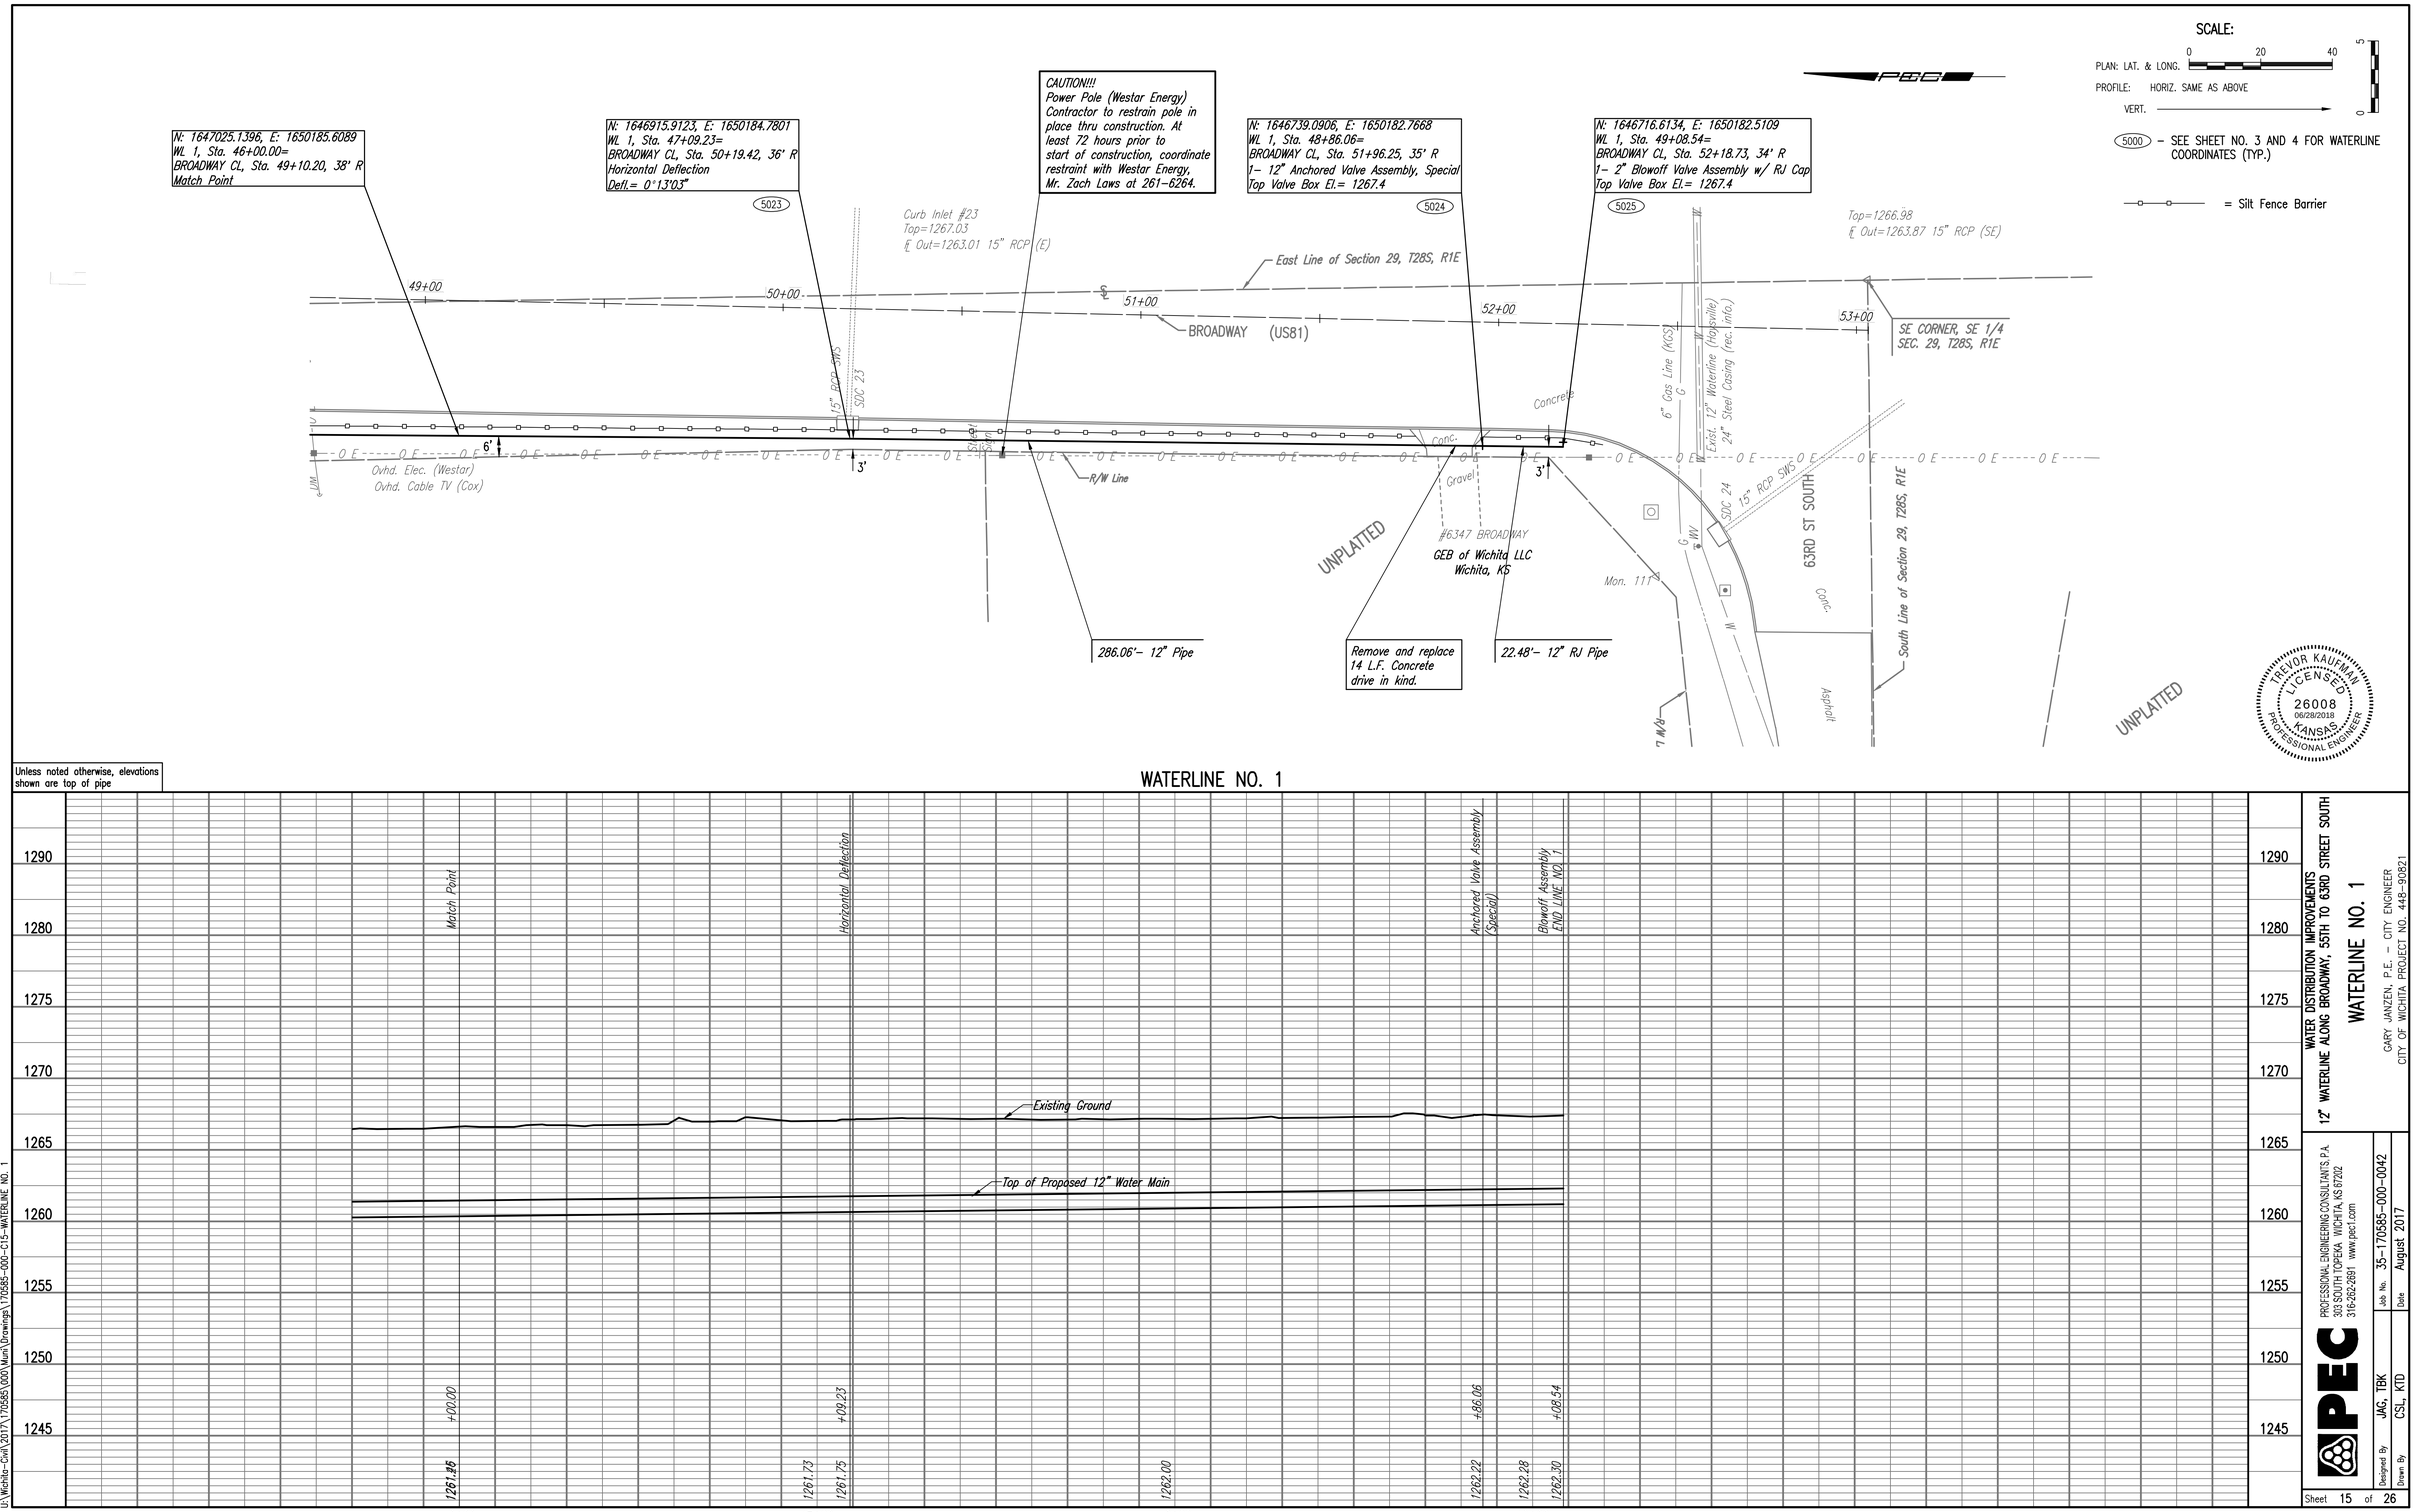

PLAN | CHECKED | CHECKED | BY | DATE

PROFILE | CHECKED | CHECKED | BY | DATE

Saved 05-22-2018 8:51:50 AM by KURTIS.DEKAT
Plot Scale 1:1 06-26-2018 8:55:14 AM by KURTIS.DEKAT
U:\Wichita-Civil\2017\170585\000\Muni\Drawings\170585-000-C15-WATERLINE NO. 1

WATER DISTRIBUTION IMPROVEMENTS
12" WATERLINE ALONG BROADWAY, 55TH TO 63RD STREET SOUTH

WATERLINE NO. 1

GARY JANZEN, P.E. – CITY ENGINEER
CITY OF WICHITA PROJECT NO. 448-90821

PEC
PROFESSIONAL ENGINEERING CONSULTANTS, P.A.
303 SOUTH TOPEKA WICHITA, KS 67202
316-262-2691 www.pec1.com

Job No. 35-170585-000-0042
Date August 2017
Designed By JAG, TBK
Drawn By CSL, KTD