SCALE:
PLAN: LAT. & LONG. 0 20 40
PROFILE: HORIZ. SAME AS ABOVE
VERT. 0 5

(5000) – SEE SHEET NO. 3 AND 4 FOR WATERLINE COORDINATES (TYP.)

= Silt Fence Barrier

= Ditch Checks

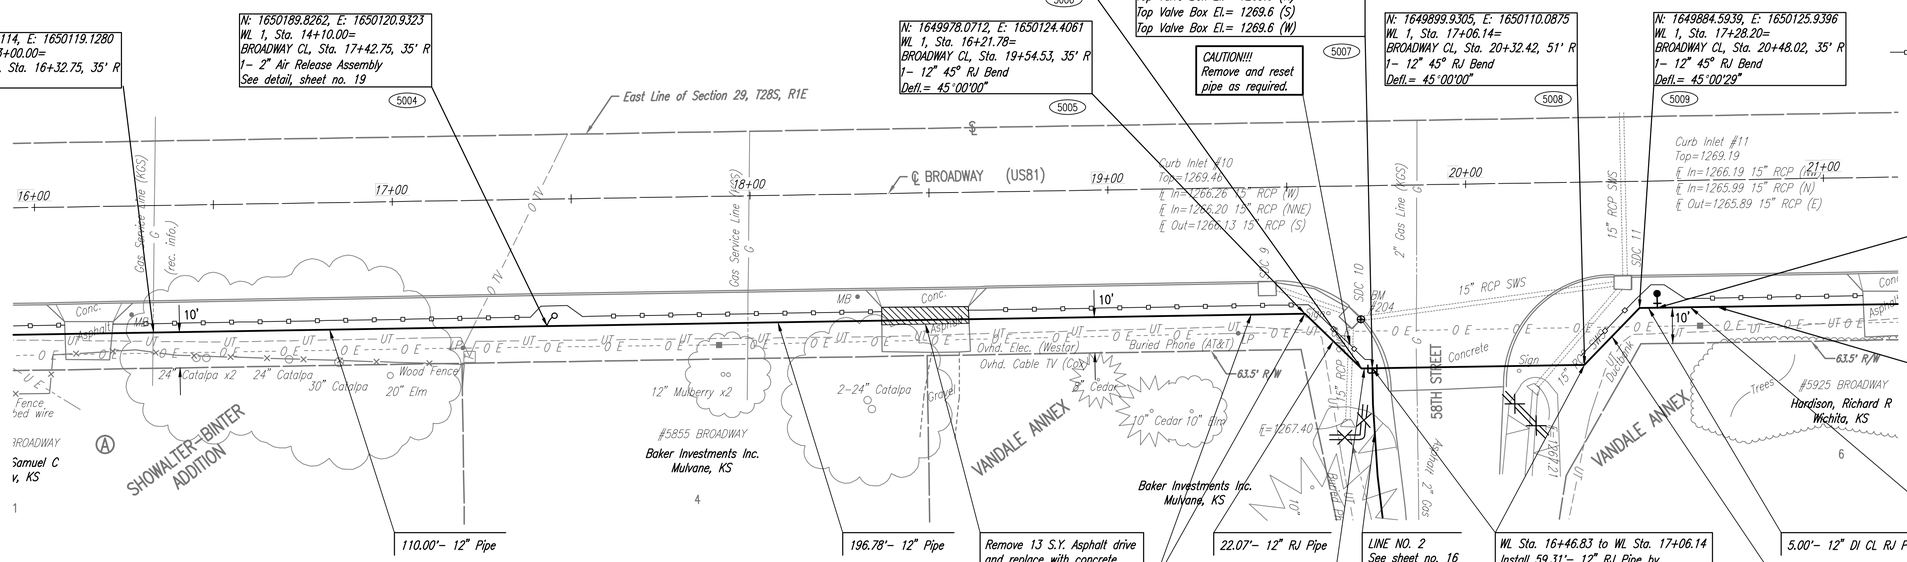

Unless noted otherwise, elevations shown are top of pipe

WATERLINE NO. 1

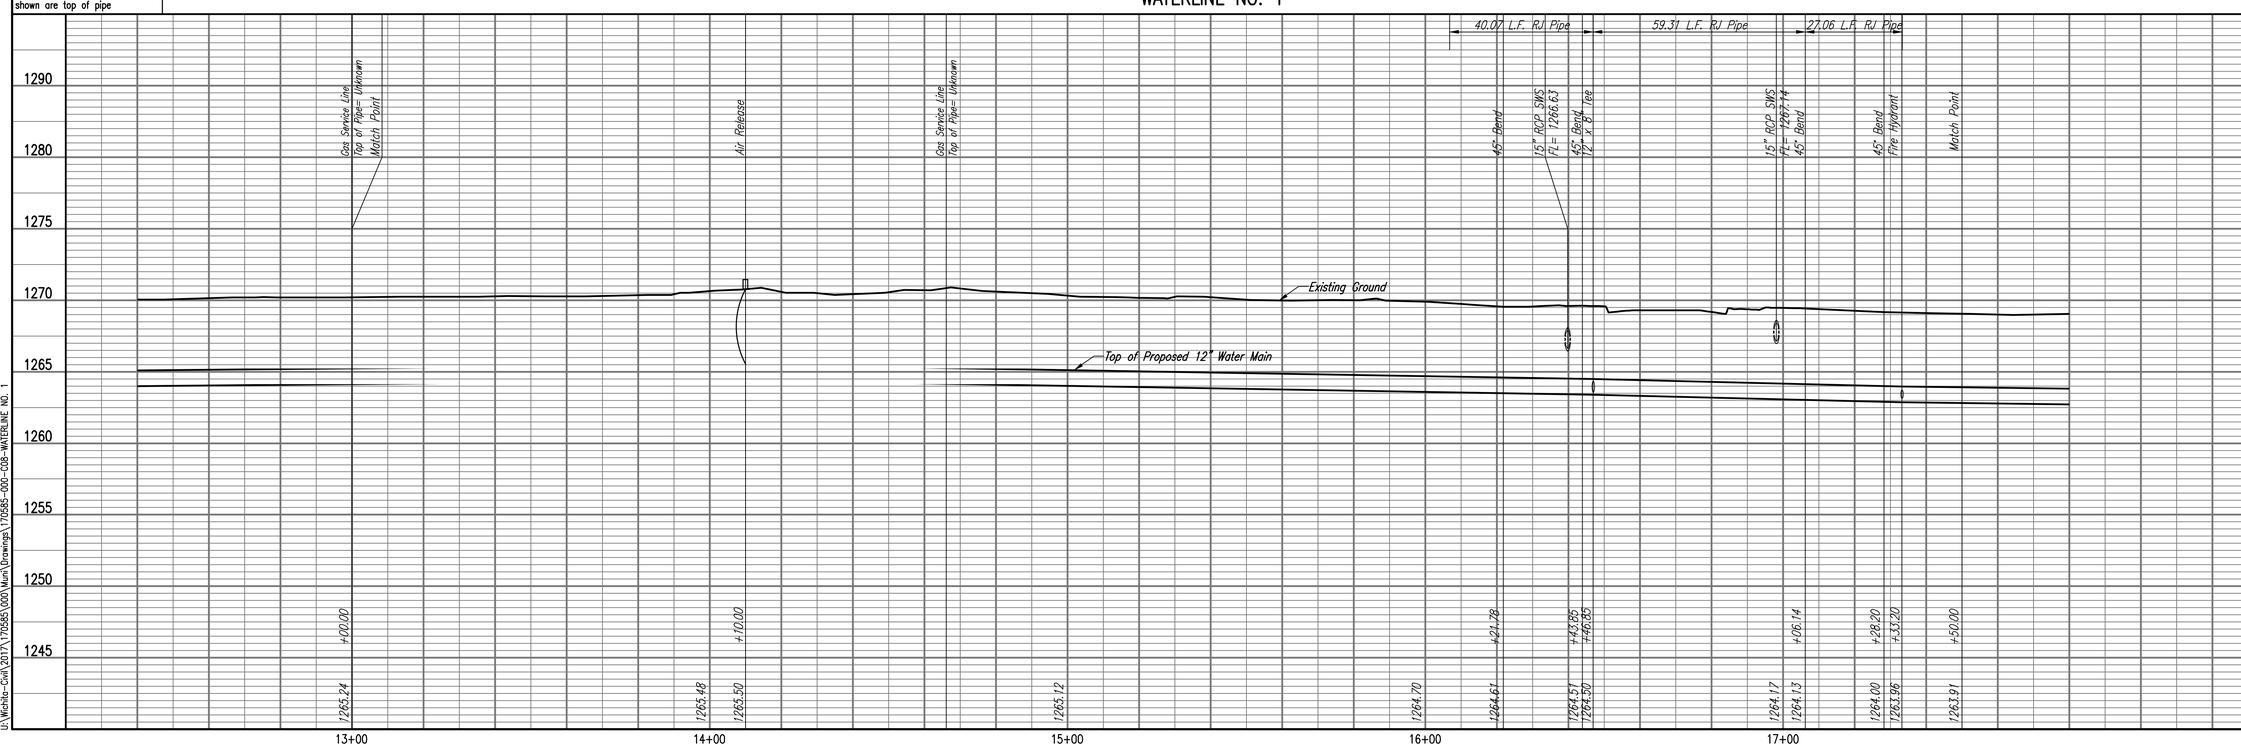

WATER DISTRIBUTION IMPROVEMENTS
12" WATERLINE ALONG BROADWAY, 55TH TO 63RD STREET SOUTH

WATERLINE NO. 1

GARY JANZEN, P.E. – CITY ENGINEER
CITY OF WICHITA PROJECT NO. 448-90821

PROFESSIONAL ENGINEERING CONSULTANTS, P.A.
303 SOUTH TOPEKA WICHITA, KS 67202
316-262-2691 www.pec1.com

Job No. 35-170585-000-0042
Date August 2017
Designed By JAG, TBK
Drawn By CSL, KTD

Sheet 8 of 26

TREVOR KAUFMAN LICENSED 26008 06/28/2018 KANSAS PROFESSIONAL ENGINEER

PLAN	CHECKED	BY	DATE
	CHECKED		

PROFILE	CHECKED	BY	DATE
	CHECKED		

Saved 06-26-2018, 8:35:48 AM by KURTIS.DEKAT
Plot Scale: 1:1 Plot Date: 6/26/2018 8:45:05 AM by KURTIS.DEKAT
U:\Wichita-Civil\2017\170585\000\Main\Drawings\170585-000-C08-WATERLINE NO. 1