BENCHMARK:
"□" in top of curb adjacent to the southwest corner of Lot 6, Block A, Rocky Ford 2nd Addition.
Elev. = 1385.10 NAVD88

City of Wichita Benchmark Disk Adjacent to fire hydrant at east end of the south return, Lori & Lori Ct, NW Cor., Lot 11, Blk C, Rocky Ford 2nd Addition.
Elev. = 1383.10 NAVD88

"□" in top of curb adjacent to the southwest corner of Lot 14, Block C, Rocky Ford 2nd Addition.
Elev. = 1380.11 NAVD88

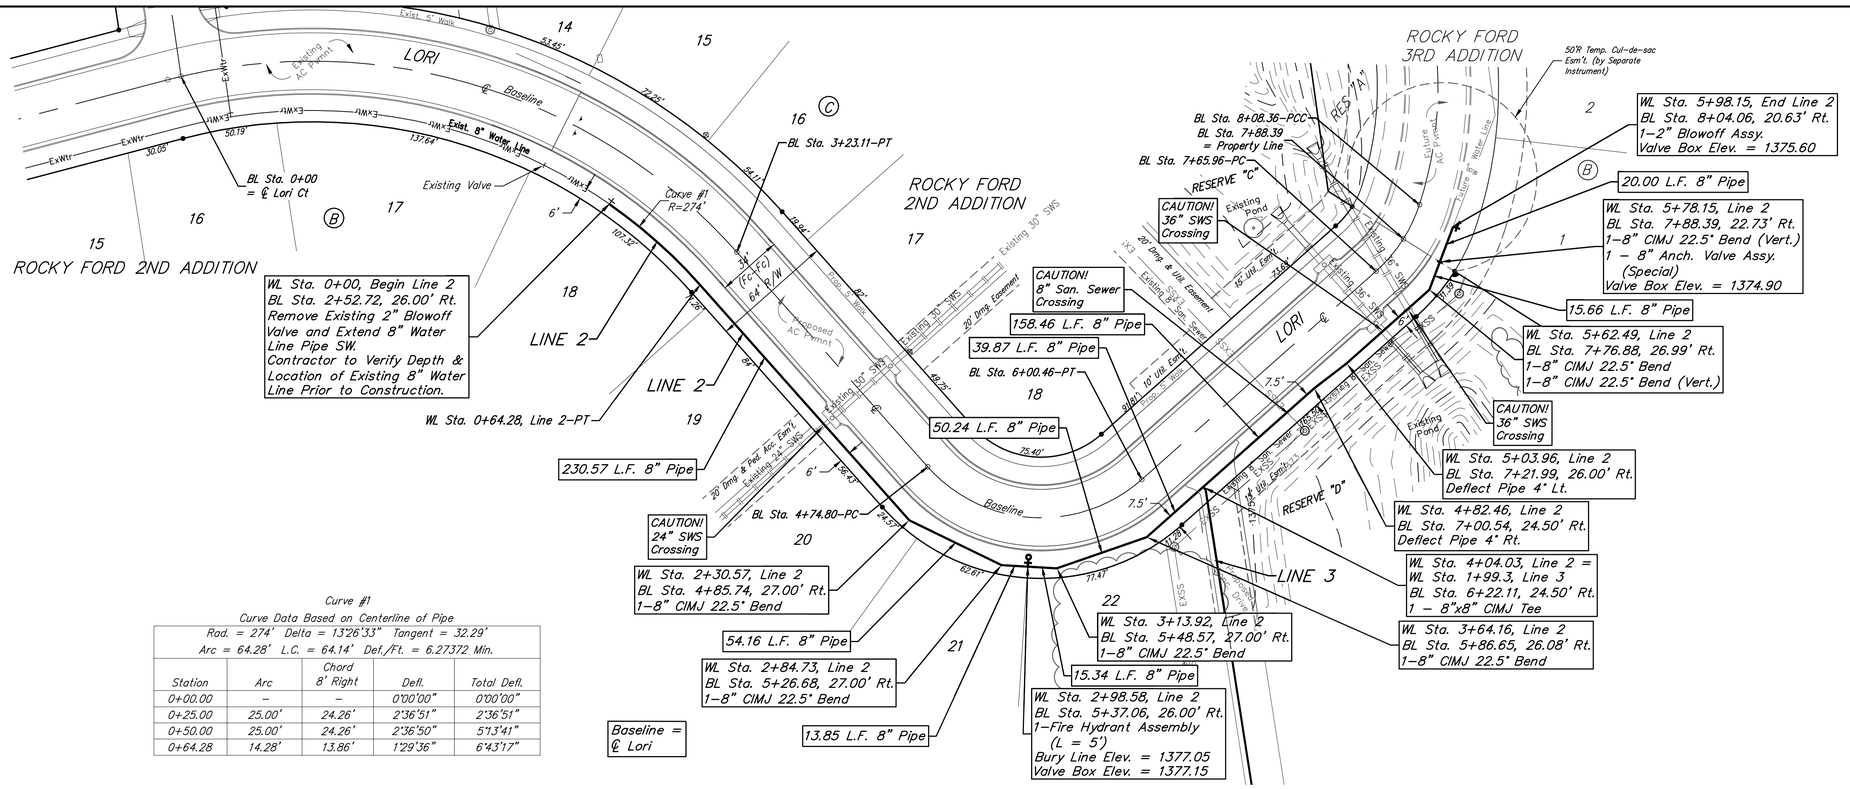

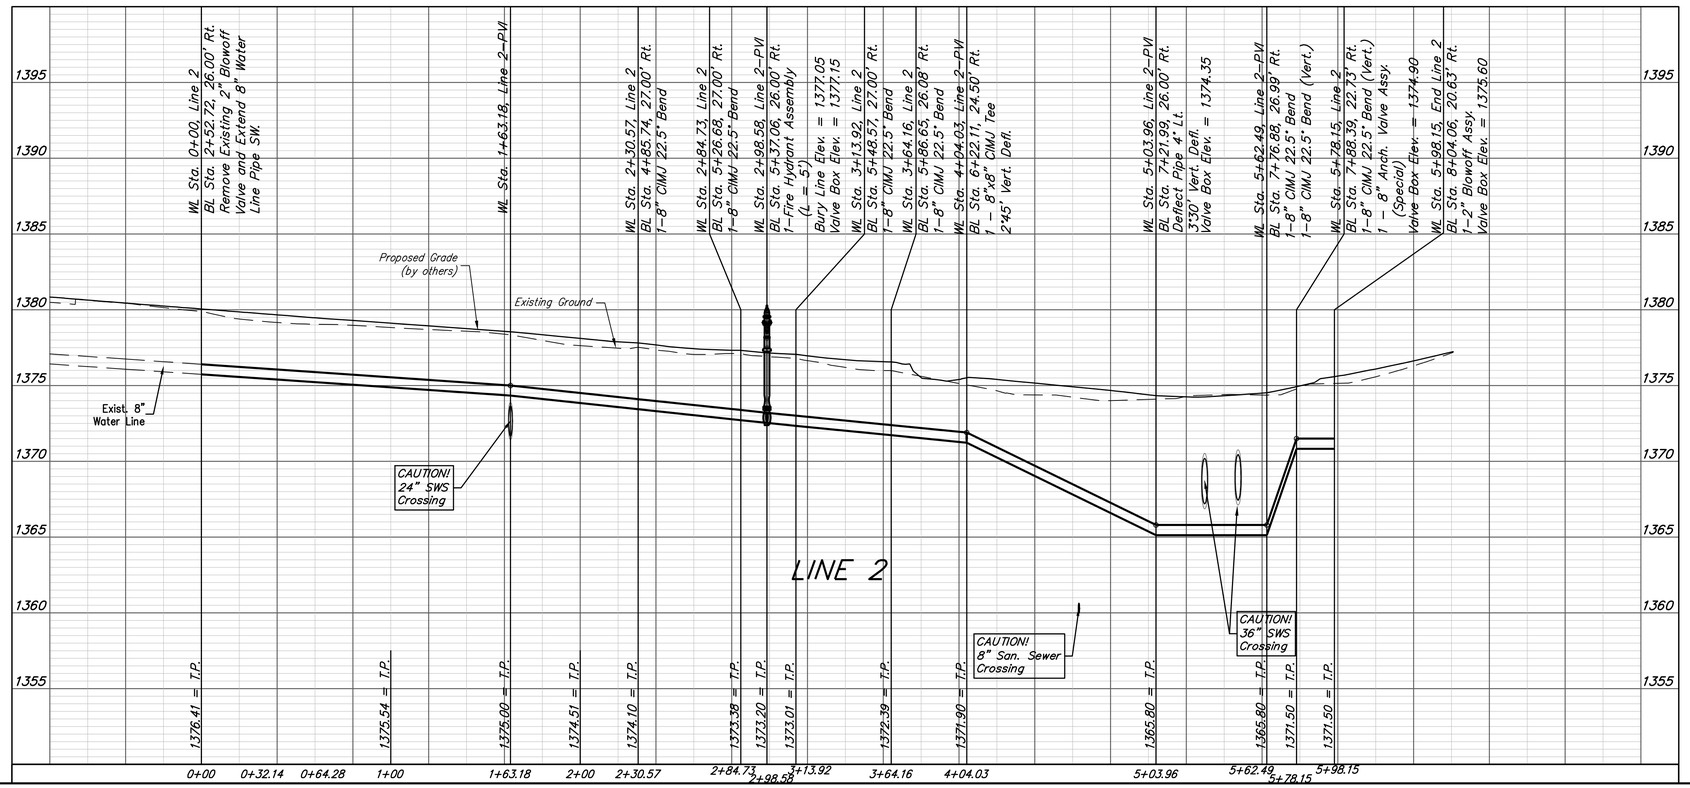

Baughman Company, P.A. 315 Ellis St. Wichita, KS 67211 P 316-262-7271 F 316-262-0149
ENGINEERING | SURVEYING | PLANNING | LANDSCAPE ARCHITECTURE

Rocky Ford 2nd Addition - Phase II

LINE 2

Water Distribution System

PROJECT NUMBER	448-90868
REVISIONS:	
DESIGN	AEG
DRAWN	JAK
APPROVED	
DATE	2/11/19
SCALE	Noted
SHEET	5 OF 14

C:\Projects\Rocky Ford 2nd Addition_\Engineering\Phase 2\Wtr_18-11-E111\WTR PLANS.DWG