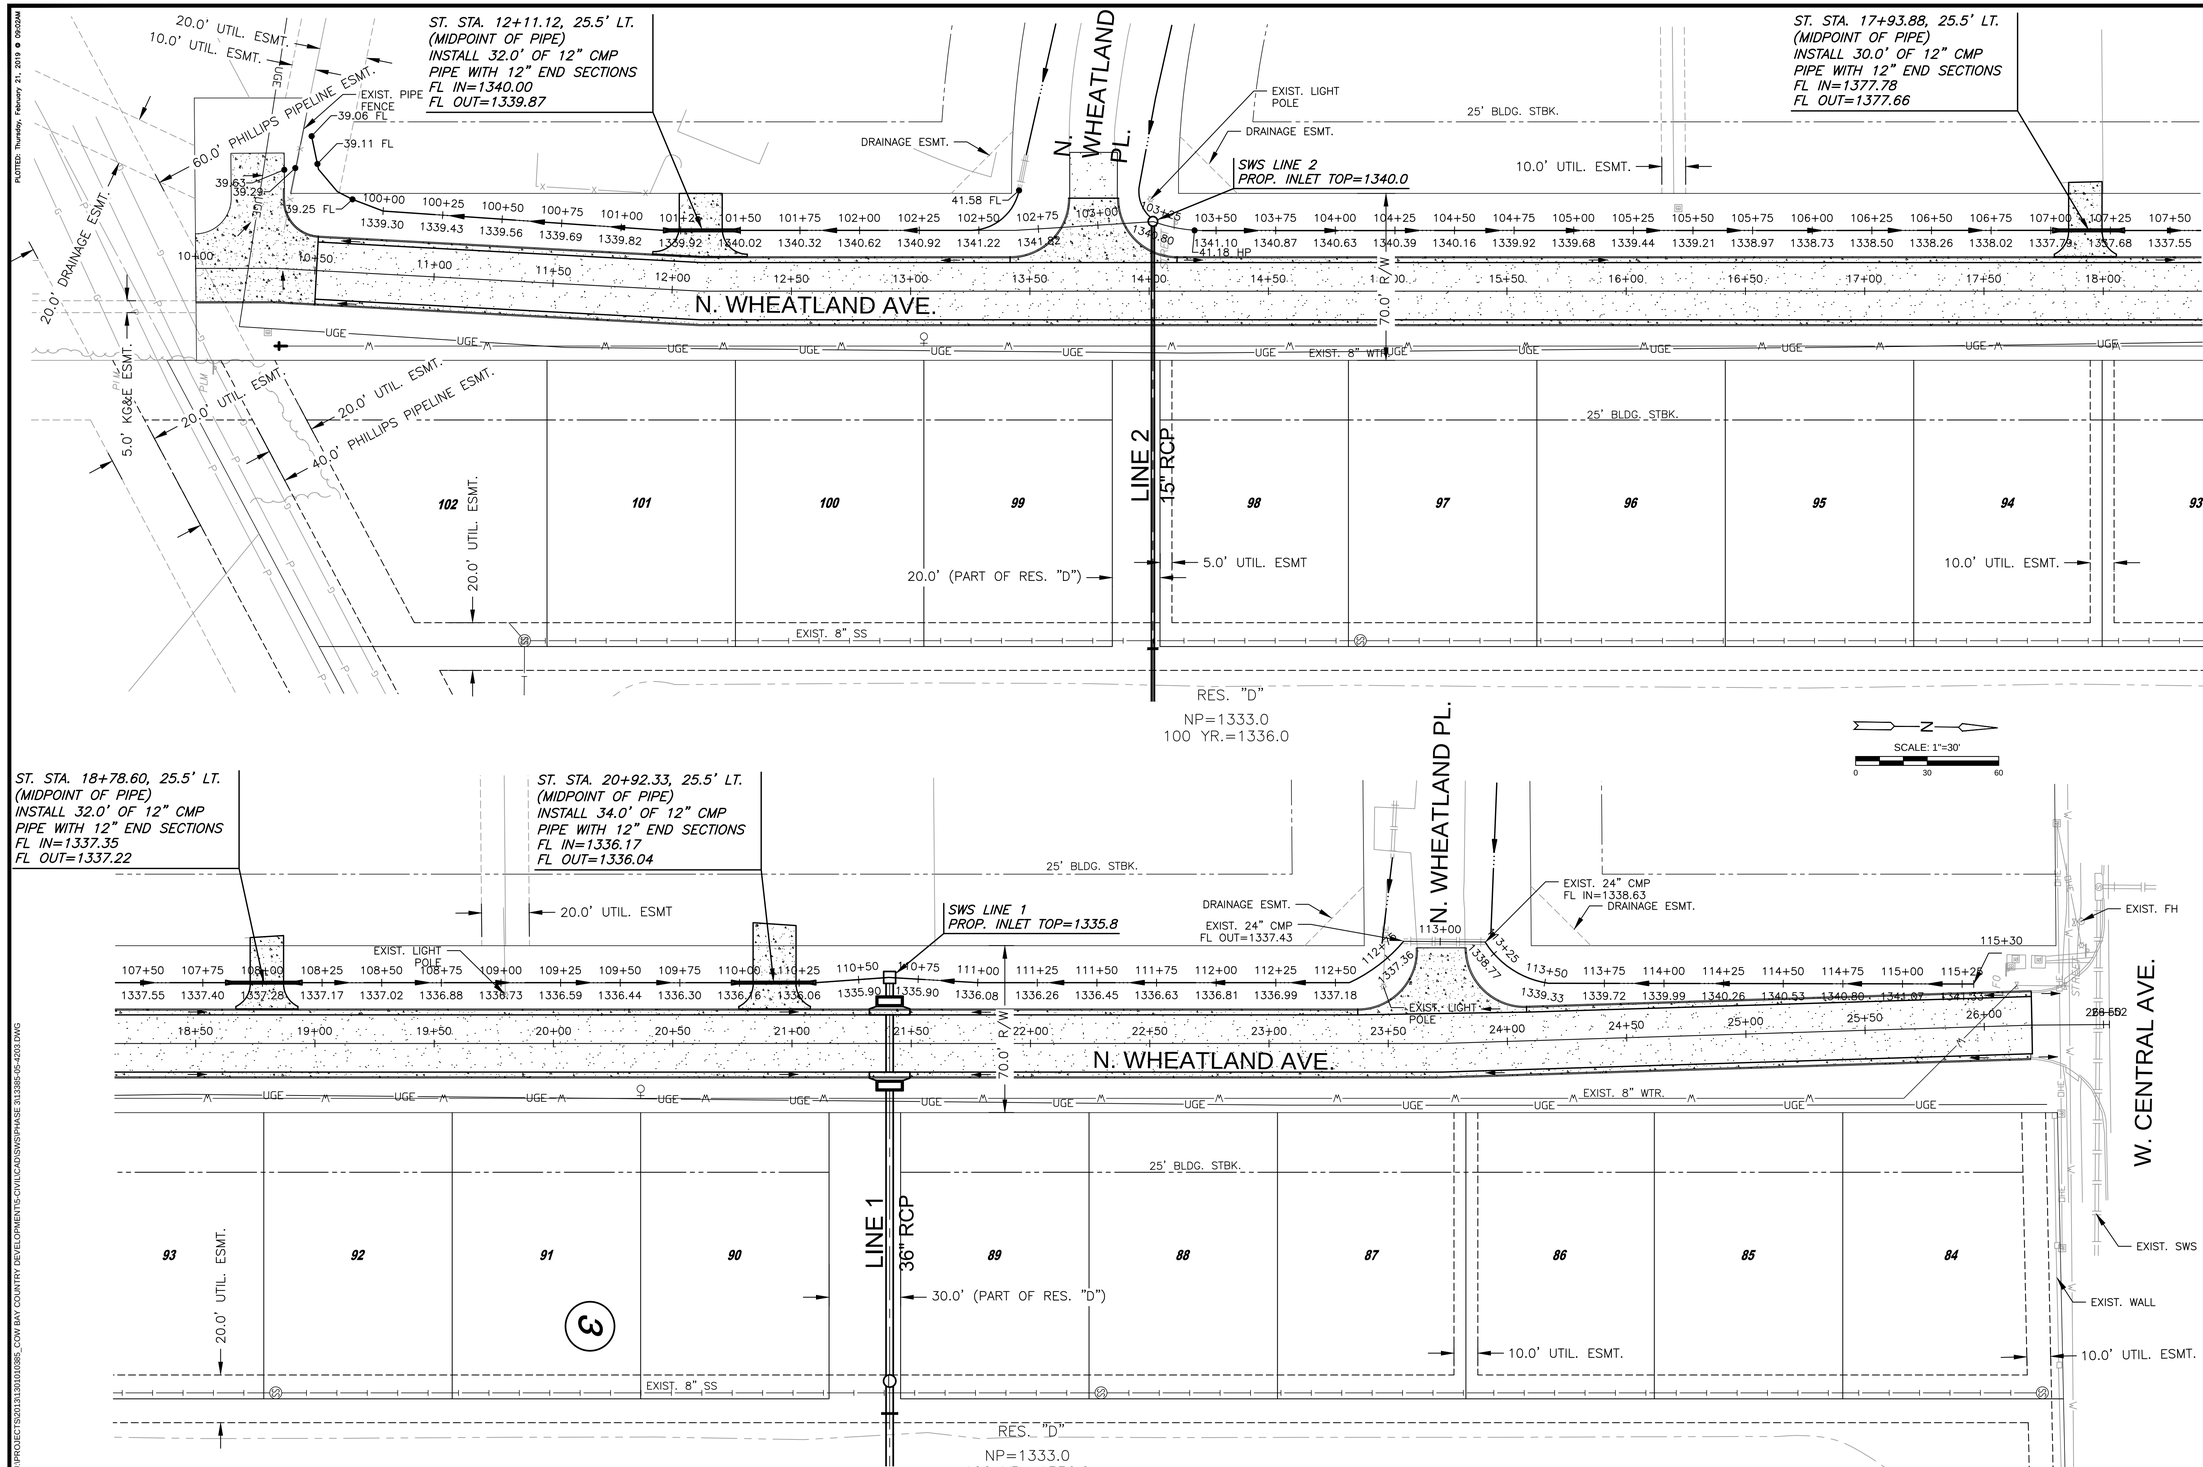

MKEC
Wichita, KS • 316-684-9600

STORM WATER SEWER PLAN FOR

BAY COUNTRY (PHASE 3)

WHICHITA, KANSAS

©2019
MKEC Engineering
All Rights Reserved
www.mkec.com
These drawings and their contents, including, but not limited to, all concepts, designs, & ideas are the exclusive property of MKEC Engineering (MKEC), and may not be used or reproduced in any way without the express consent of MKEC.

DRIVEWAY CULVERT PLAN

PROJECT NO.	472-85506
DATE	FEB. 2019
SCALE	1"=30'

DESIGNED	DRAWN	CHECKED
GJA	CRM	MAB

NO.	REVISION	DATE
1	PLAN REVISION	02-20-19
0	IFC	02-13-19

SHEET NO.

18 OF 32

PLOTTED: Thursday, February 21, 2019 @ 09:02AM

J:\PROJECTS\2013\910\0385_COW BAY COUNTRY DEVELOPMENTS-CIVIL\CAD\SWS\PHASE 3\13385-05-4203.DWG