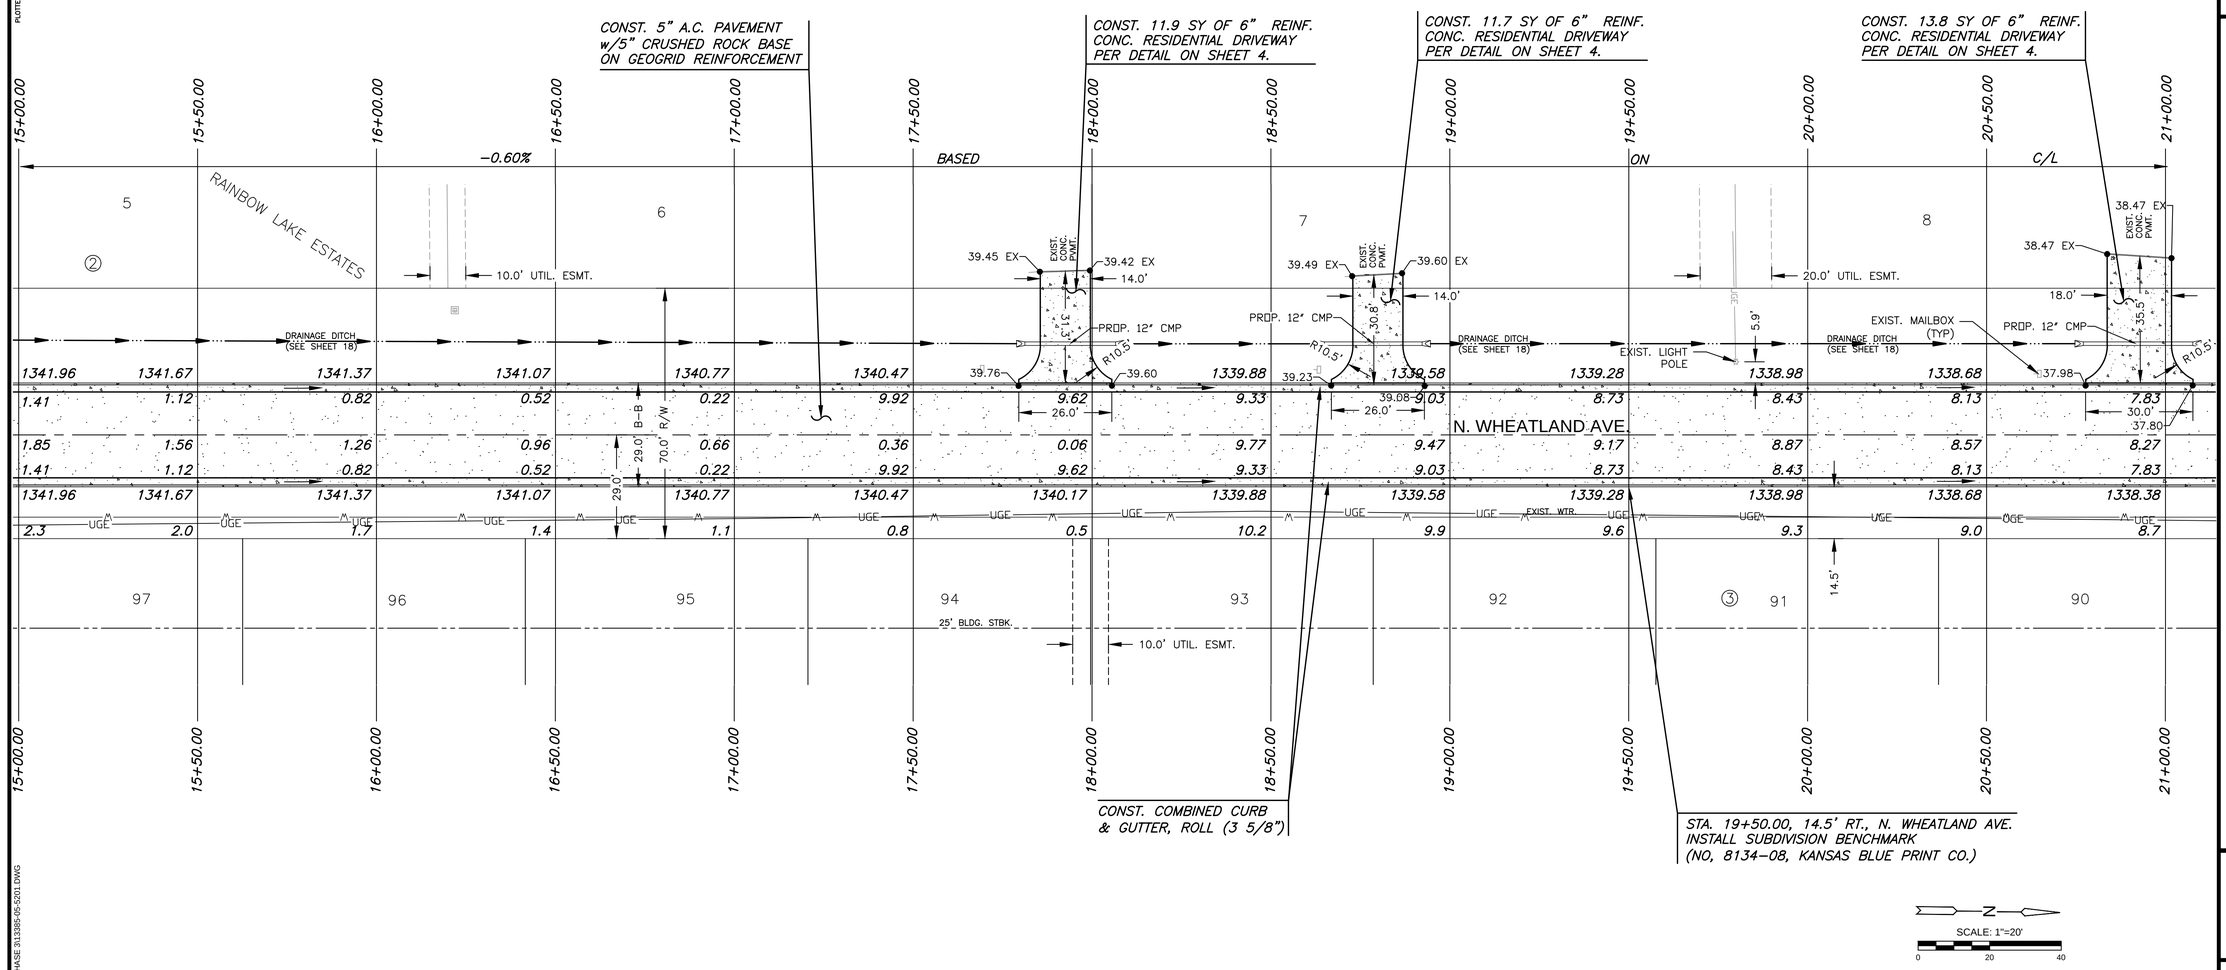

NOTE:
1. ADD SAND TO EXIST. SAND ROAD/DRIVES TO TRANSITION INTO PROP. PVMT, AS NEEDED. COST SUBSIDIARY TO PAVING

2. TOP OF CURB ELEVATIONS SHOWN ARE FOR FULL CURB. CONSTRUCT CURB AND GUTTER AS NOTED.

SUBDIVISION BENCH MARKS				
NO.	STREET AND STATION	FROM CL	DESCRIPTION	ELEVATIONS
1	N. WHEATLAND AVE, STA. 19+50.00	14.5' RT	TOP OF CURB	

NOTE: CONTRACTOR SHALL INSTALL SUBDIVISION BENCH MARKS ("FLAT SURVEY MARKERS NO. 8134-08, 3" TOP DIAMETER" PROVIDED BY KANSAS BLUE PRINT CO., INC.) COSTS TO BE CONSIDERED SUBSIDIARY TO CONSTRUCTION OF COMBINED CURB AND GUTTER.

MKEC
Wichita, KS • 316-684-9600

PAVING & INCIDENTAL DRAINAGE FOR

BAY COUNTRY (PHASE 3)

WHICHITA, KANSAS

©2019
MKEC Engineering
All Rights Reserved
www.mkec.com
These drawings and their contents, including, but not limited to, all concepts, designs, & ideas are the exclusive property of MKEC Engineering (MKEC), and may not be used or reproduced in any way without the express consent of MKEC.

PLAN SHEET 2

PROJECT NO.	472-85506
DATE	FEB. 2019
SCALE	1"=20'

DESIGNED	DRAWN	CHECKED
GJA	CRM	MAB

NO.	REVISION	DATE
1	PLAN REVISION	02-20-19
0	IFC	02-13-19

SHEET NO.

PLOTTED: Thursday, February 21, 2019 @ 08:59AM
J:\PROJECTS\2013\1301\0385_COW BAY COUNTRY DEVELOPMENT\5-CIVIL\CADPAV\PHASE 3\13385-05-5201.DWG