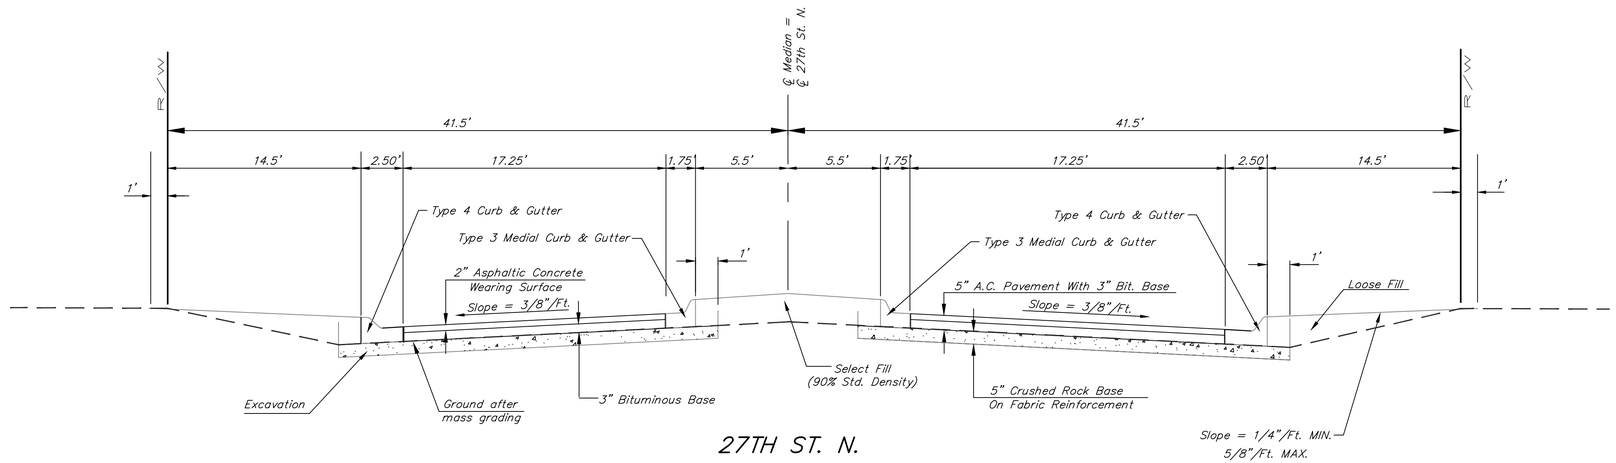

Baughman Company, P.A.
318 Ellis St., Wichita, KS 67211 P 316-262-2221 F 316-262-0149
Contact: Mark Baughman, P.E. mark@baughmancompany.com
Drawn: AKG Design: TMB Approved: Date: 12/13
File: 50-dwg

FIREFLY WAY ADD. PH. 2

ENTRANCE DETAIL

STREET & SWS IMPROVEMENTS

REVISIONS:

SHEET 21 OF 42