PROJECT NO.	SHEET NO.	TOTAL SHEETS
472-76-245-83077-000-000-001	17	60

CHAPEL HILL ADDITION

①

SCALE: 1"=40'

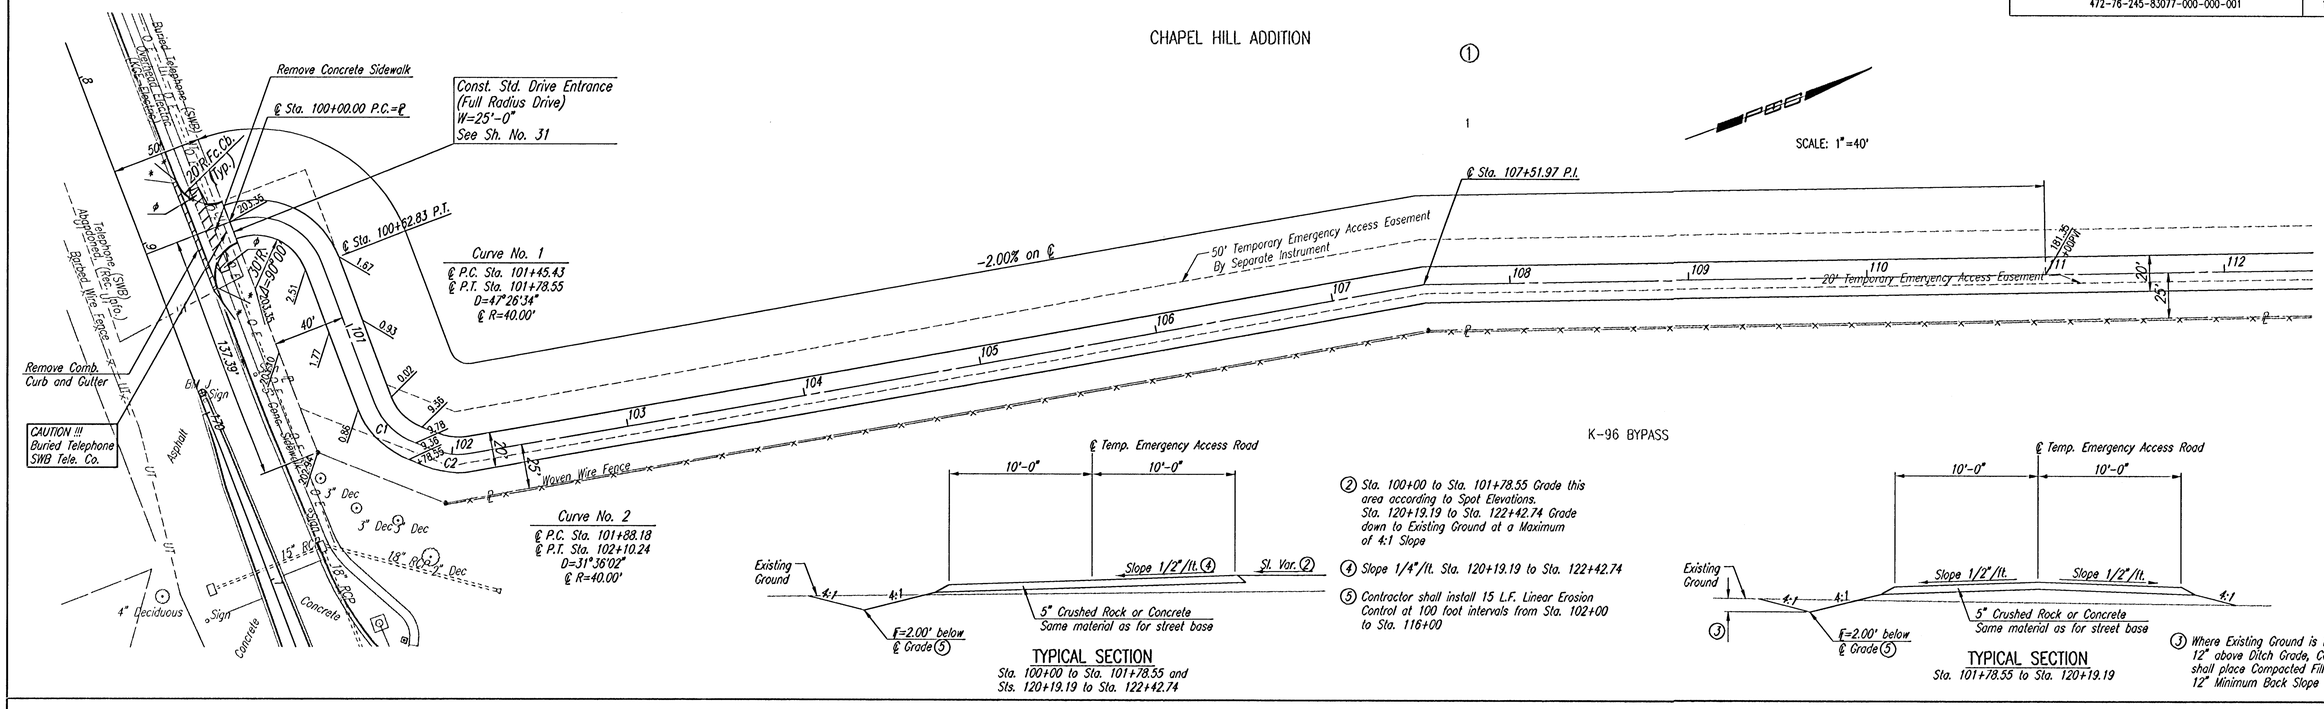

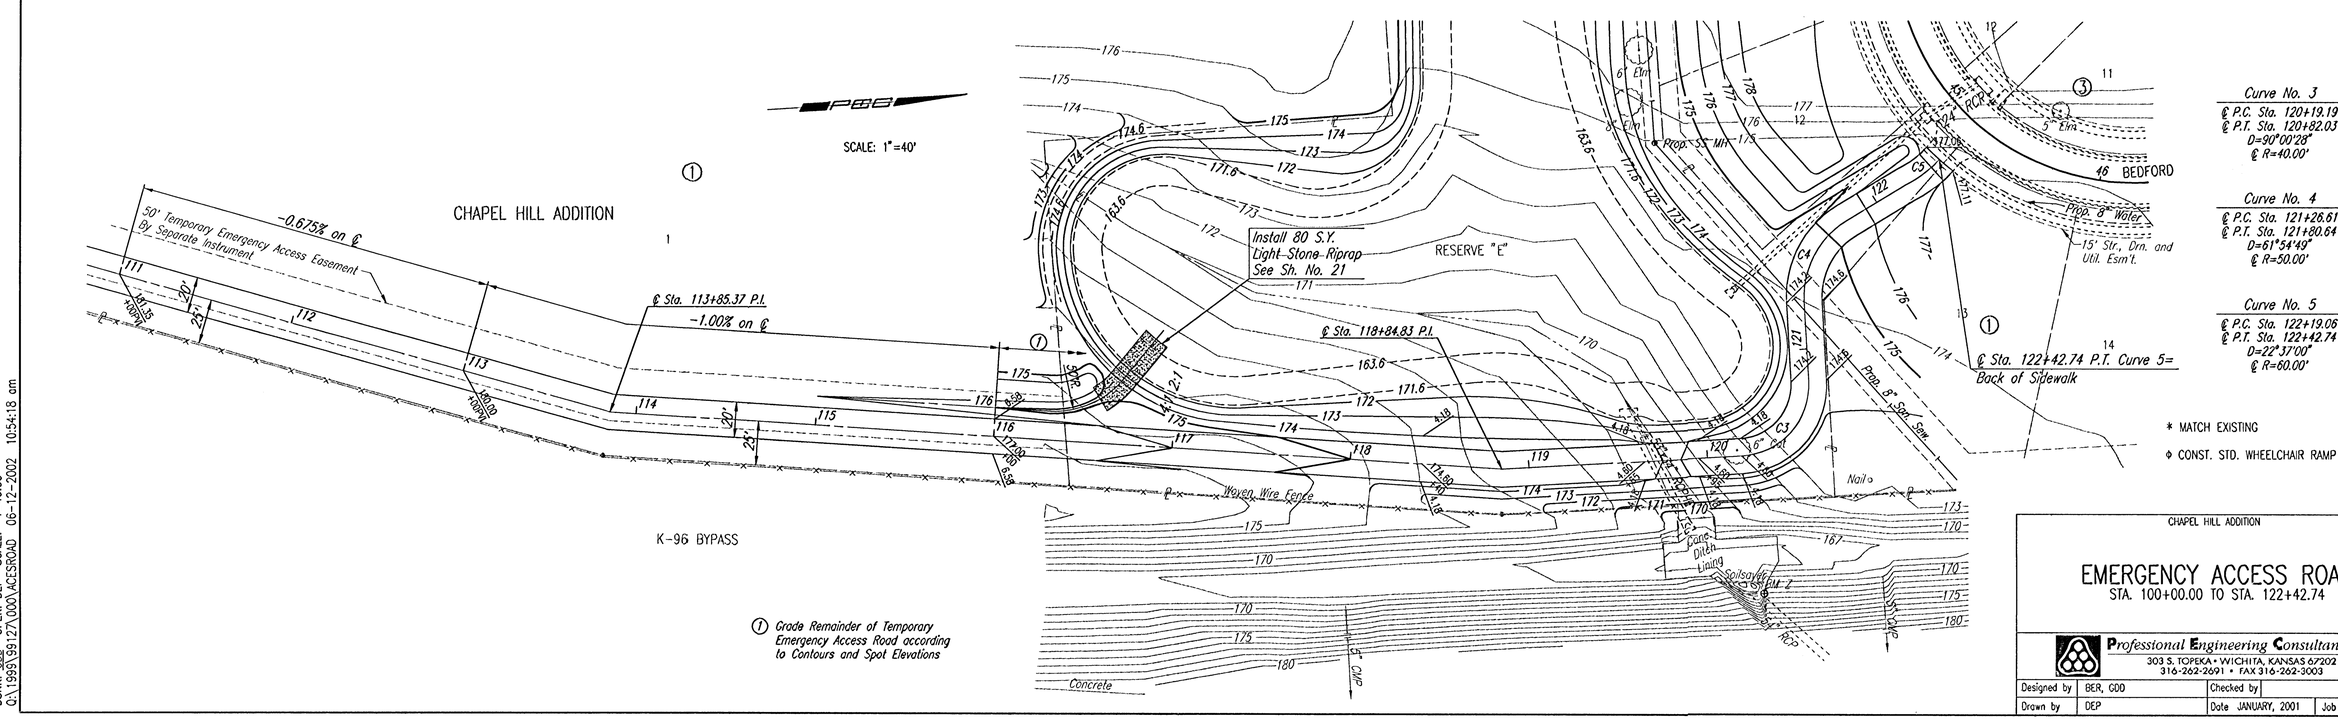

CHAPEL HILL ADDITION

EMERGENCY ACCESS ROAD

STA. 100+00.00 TO STA. 122+42.74

Professional Engineering Consultants, P.A.
303 S. TOPEKA • WICHITA, KANSAS 67202
316-262-2691 • FAX 316-262-3003

Designed by	BER, GDD	Checked by	
Drawn by	DEP	Date JANUARY, 2001	Job No. 99127

DSNR: GDD OPER: DEP SCALE: 1=40.00
Q:\1999\99127\000\ACESROAD 06-12-2002 10:54:18 am