PROJECT NO.	SHEET NO.	TOTAL SHEETS
472-76-245-83077-000-000-001	45	60

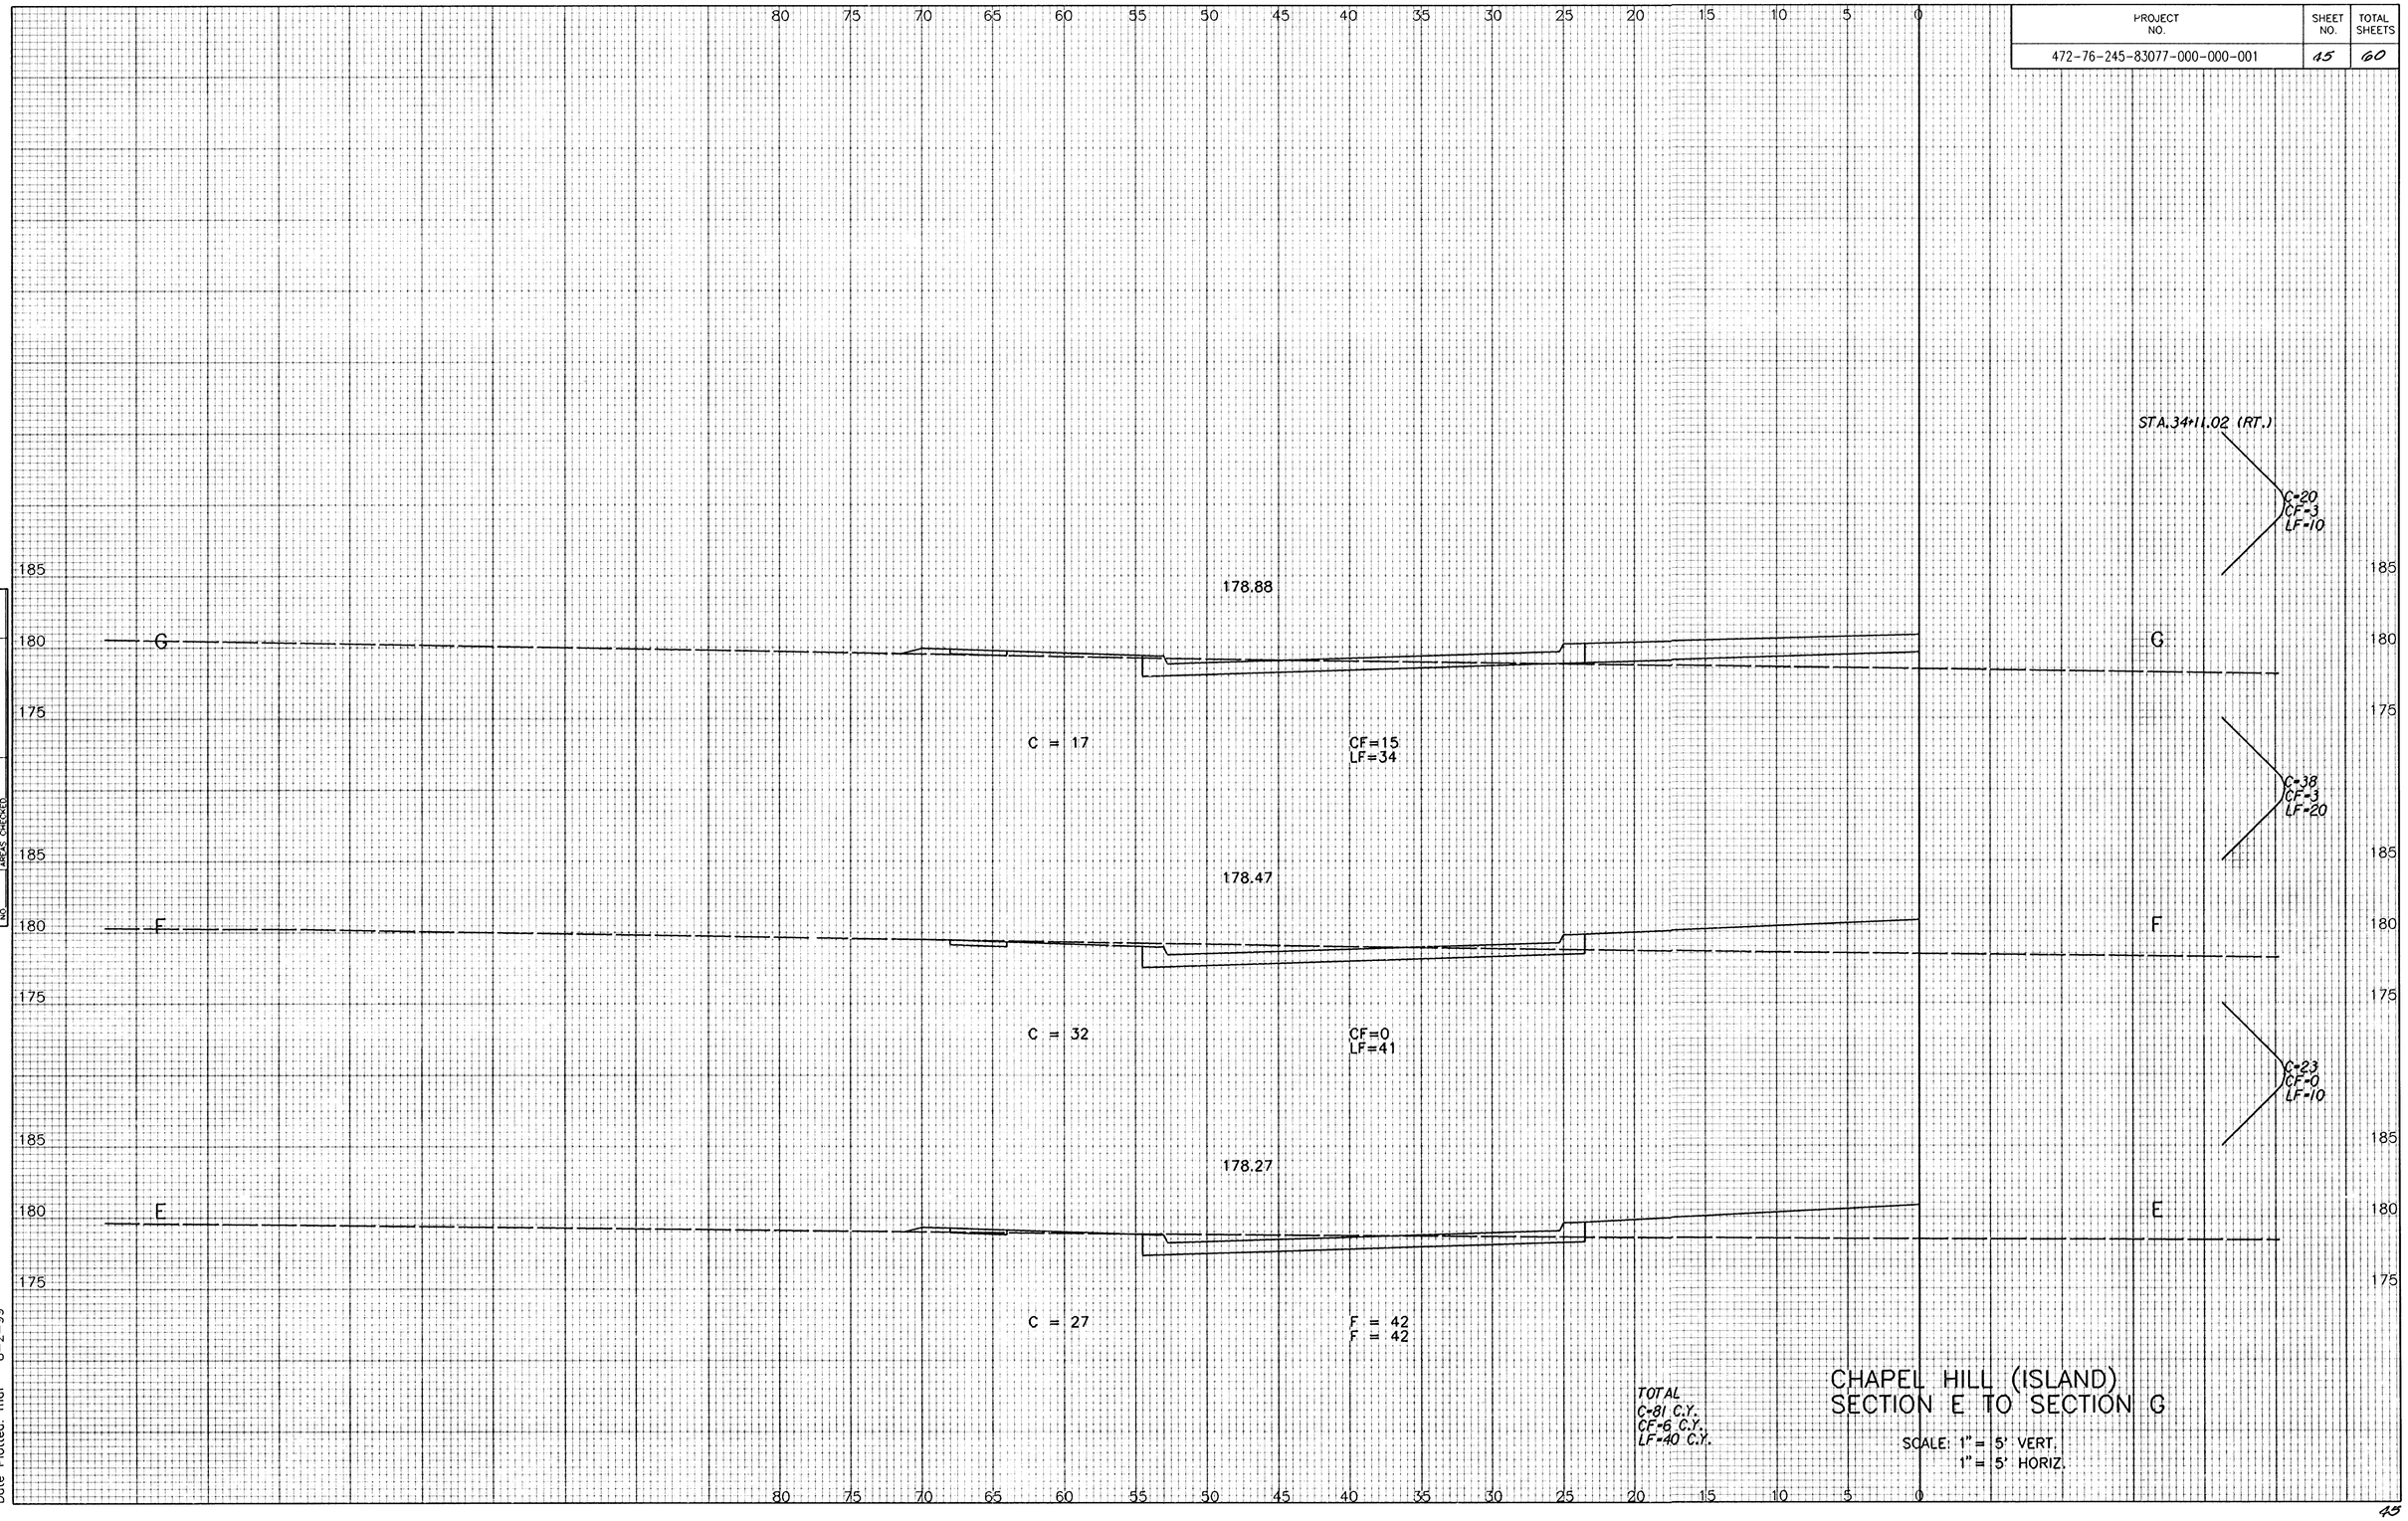

CHAPEL HILL (ISLAND)
SECTION E TO SECTION G

SCALE: 1" = 5' VERT.
1" = 5' HORIZ.

NOTE BOOK	TEMPLATE
NO.	AREAS
	AREAS CHECKED

Drawing Name: i:/1999/99127/xchapisl.dgn
Date Plotted: mat 8-2-99

45