REFER TO SHEET G-0.01 FOR STANDARD DRAWING LEGEND

RISER/MANHOLE COORDINATES		
POINT NAME	NORTHING	EASTING
MH-01	1689250	1625263
MH-02	1688521	1625384
B-01	1689250	1625263
B-02	1688521	1625384
R-01	1689263	1625261
R-02	1688865	1625321
R-03	1688508	1625386

RISER/MANHOLE COORDINATES AND TOE-DRAIN PIPE INVERT ELEVATIONS ARE BASED LIDAR TOPOGRAPHIC DATA AND MAY REQUIRE MINOR HORIZONTAL AND VERTICAL ADJUSTMENTS TO BE MADE IN THE FIELD. ANY FIELD CHANGES TO THE TOE-DRAIN ALIGNMENT OR PIPE INVERTS SHALL BE APPROVED BY THE CITY OF WICHITA'S STORMWATER ENGINEER.

N

200' 100' 0 200'

GRAPHIC SCALE

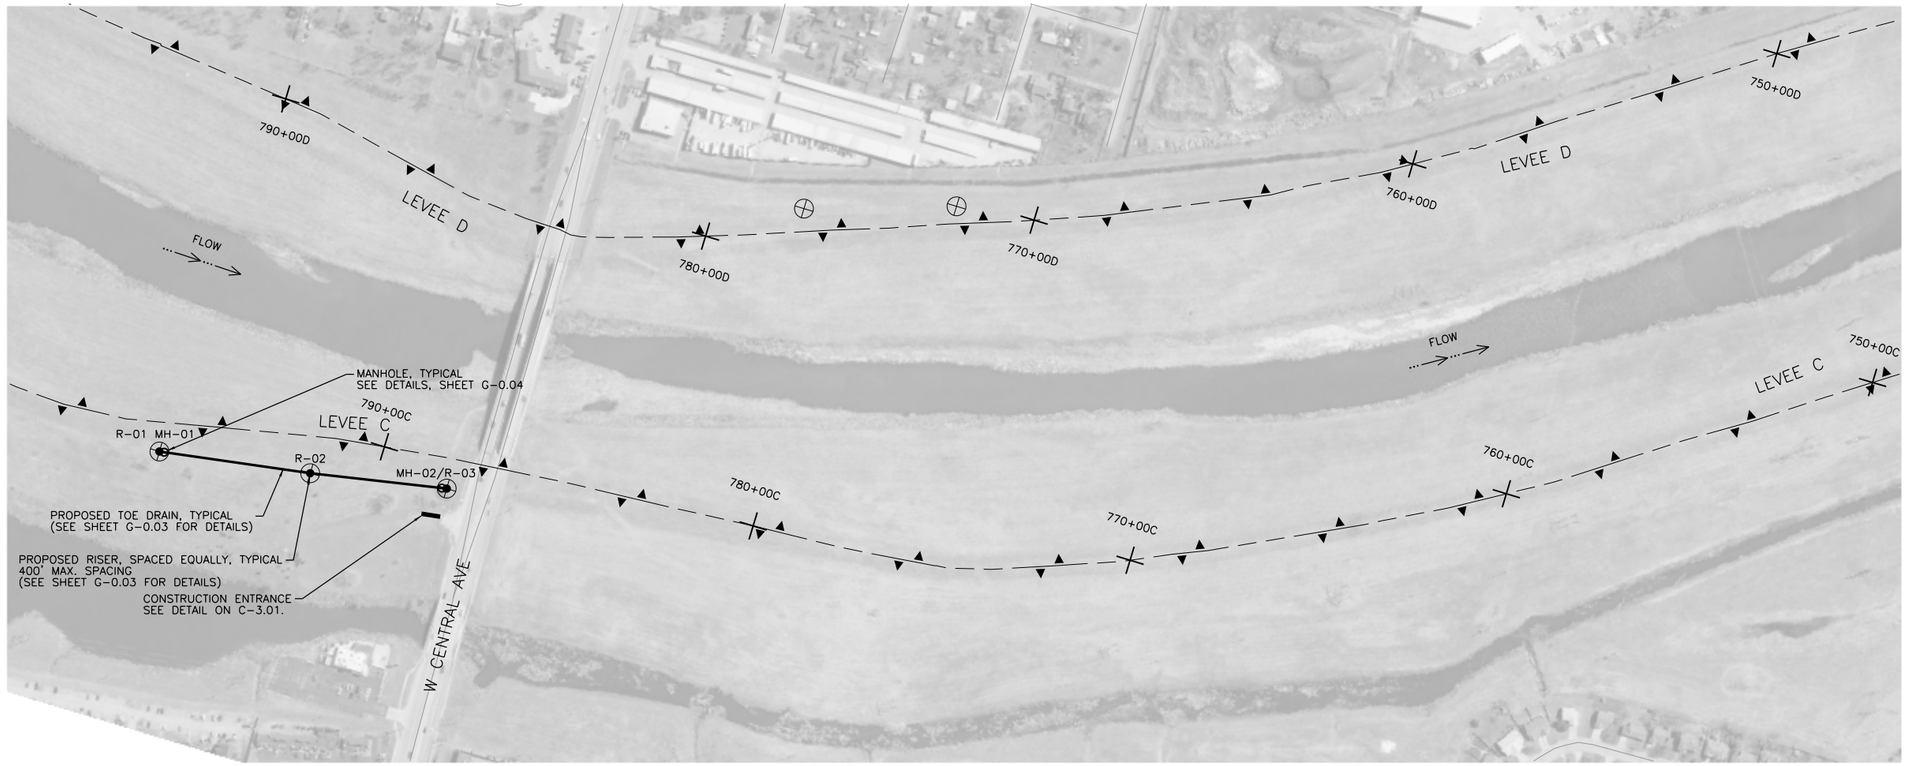

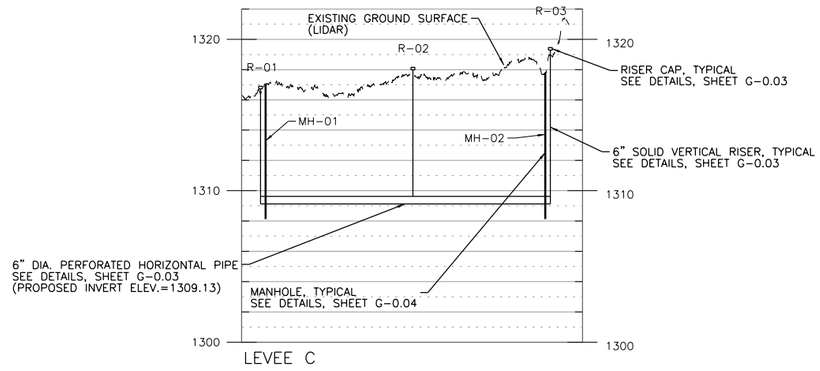

PROFILE SCALE (40:1 EXAGGERATION):
HORIZONTAL: 1"=200'
VERTICAL: 1"=5'

MARK	DESCRIPTION	DATE	APPR.

amec
AMEC Earth & Environmental, Inc.
1129 SW Wanamaker
Topeka, Kansas 66604
Phone: (785) 272-4600
Fax: (785) 272-4678

CITY OF WICHITA

LOWER LEVEE "C" TOE DRAIN REPLACEMENT
WICHITA-VALLEY CENTER LOCAL
FLOOD PROTECTION PROJECT
WICHITA, KANSAS

PREPARED FOR
THE CITY OF WICHITA, KANSAS
455 N. Main
Wichita, KS 67202

LAWRENCE J. SAMPLE
LICENSED
15855
8/13/12
KANSAS
PROFESSIONAL ENGINEER

DESIGNED BY:		DATE:
Larry Sample, PE		08-13-2012
DWN BY: RES	CKD BY: LBK	APP BY: L. SAMPLE
FILE NAME: 07_C-2.01.dgn		
AMEC PROJ. NO. 5-6150-0001		

LEVEE TOE DRAIN PLAN AND PROFILE

C-2.01

SHEET 7 OF 19