REFER TO SHEET G-0.01 FOR STANDARD DRAWING LEGEND

RISER/MANHOLE COORDINATES AND TOE-DRAIN PIPE INVERT ELEVATIONS ARE BASED LIDAR TOPOGRAPHIC DATA AND MAY REQUIRE MINOR HORIZONTAL AND VERTICAL ADJUSTMENTS TO BE MADE IN THE FIELD. ANY FIELD CHANGES TO THE TOE-DRAIN ALIGNMENT OR PIPE INVERTS SHALL BE APPROVED BY THE CITY OF WICHITA'S STORMWATER ENGINEER.

RISER/MANHOLE COORDINATES		
POINT NAME	NORTHING	EASTING
MH-10	1674274	1629244
MH-11	1673274	1629256
MH-12	1672513	1629258
MH-13	1671563	1629265
MH-14	1671211	1629292
MH-15	1670317	1629480
R-18	1674830	1629244

RISER/MANHOLE COORDINATES		
POINT NAME	NORTHING	EASTING
R-19	1674436	1629243
R-20	1674042	1629247
R-21	1673648	1629251
R-22	1673254	1629256
R-23	1672860	1629263
R-24	1672500	1629259
R-25	1672160	1629265

RISER/MANHOLE COORDINATES		
POINT NAME	NORTHING	EASTING
R-26	1671820	1629272
R-27	1671550	1629265
R-28	1671224	1629289
R-29	1670919	1629363
R-30	1670613	1629428
R-31	1670304	1629482

N

200' 100' 0 200'

GRAPHIC SCALE

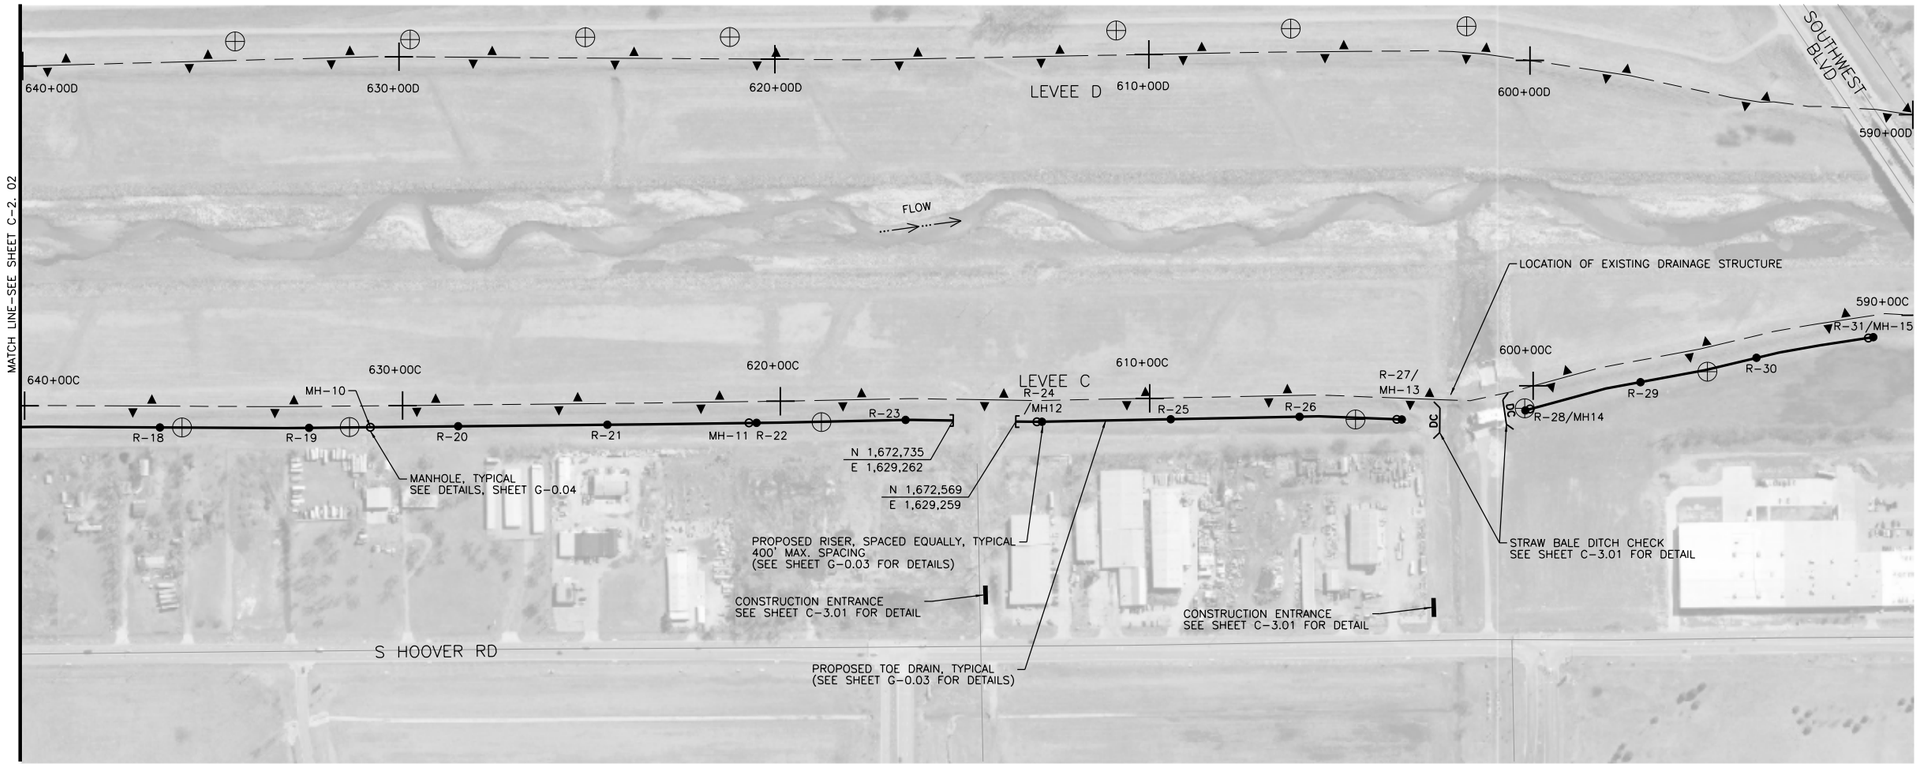

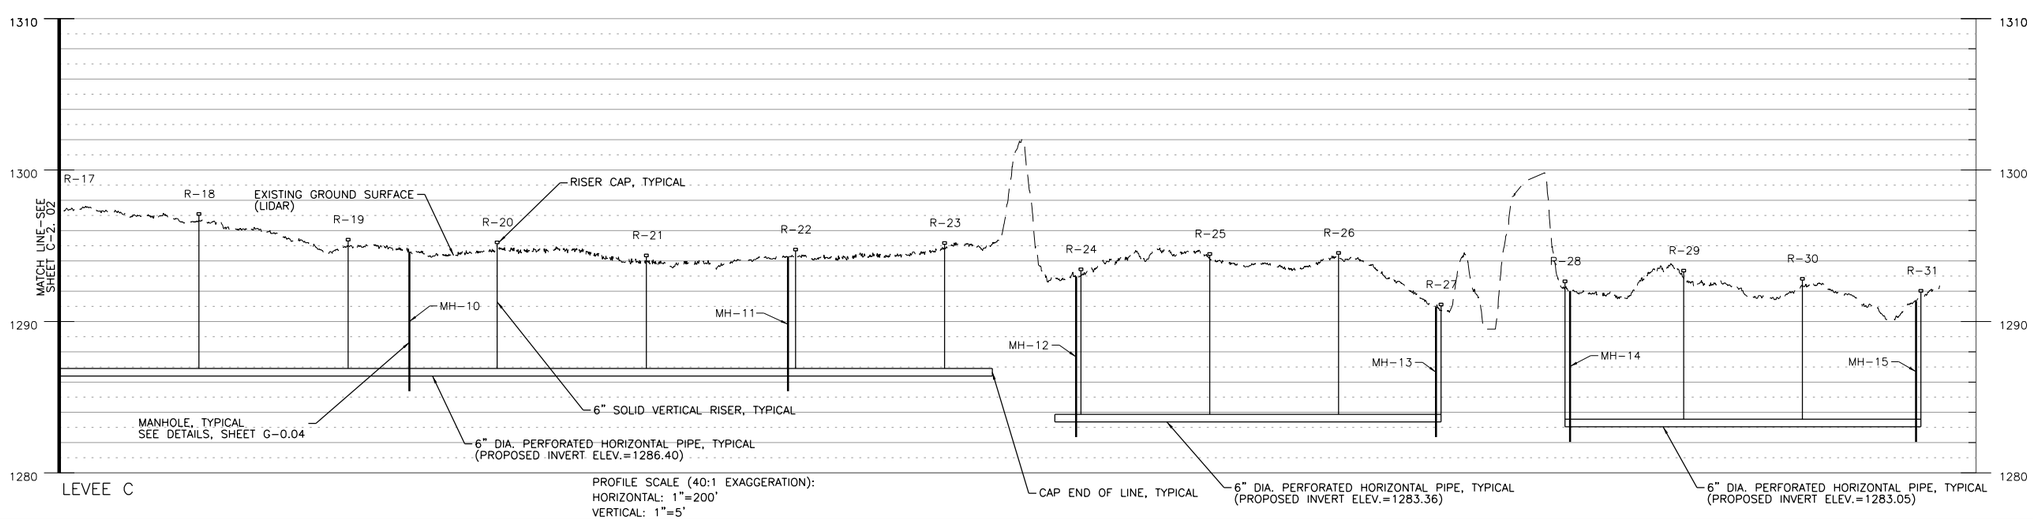

PROFILE SCALE (40:1 EXAGGERATION):
HORIZONTAL: 1"=200'
VERTICAL: 1"=5'

MARK	DESCRIPTION	DATE	APPR.

amec
AMEC Earth & Environmental, Inc.
1129 SW Wanamaker
Topeka, Kansas 66604
Phone: (785) 272-6030
Fax: (785) 272-0678

CITY OF WICHITA

LOWER LEVEE "C" TOE DRAIN REPLACEMENT
WICHITA-VALLEY CENTER LOCAL FLOOD PROTECTION PROJECT
WICHITA, KANSAS

PREPARED FOR
THE CITY OF WICHITA, KANSAS
455 N. Main
Wichita, KS 67202

LAWRENCE J. SAMPLE
LICENSED
15855
8/13/12
KANSAS
PROFESSIONAL ENGINEER

DESIGNED BY: Larry Sample, PE		DATE: 08-13-2012
DWN BY: RES	CKD BY: LBK	APP BY: L. SAMPLE
FILE NAME: 09_C-2.03.dgn		

AMEC PROJ. NO. 5-6150-0001

LEVEE TOE DRAIN PLAN AND PROFILE

C-2.03

SHEET 9 OF 19